129

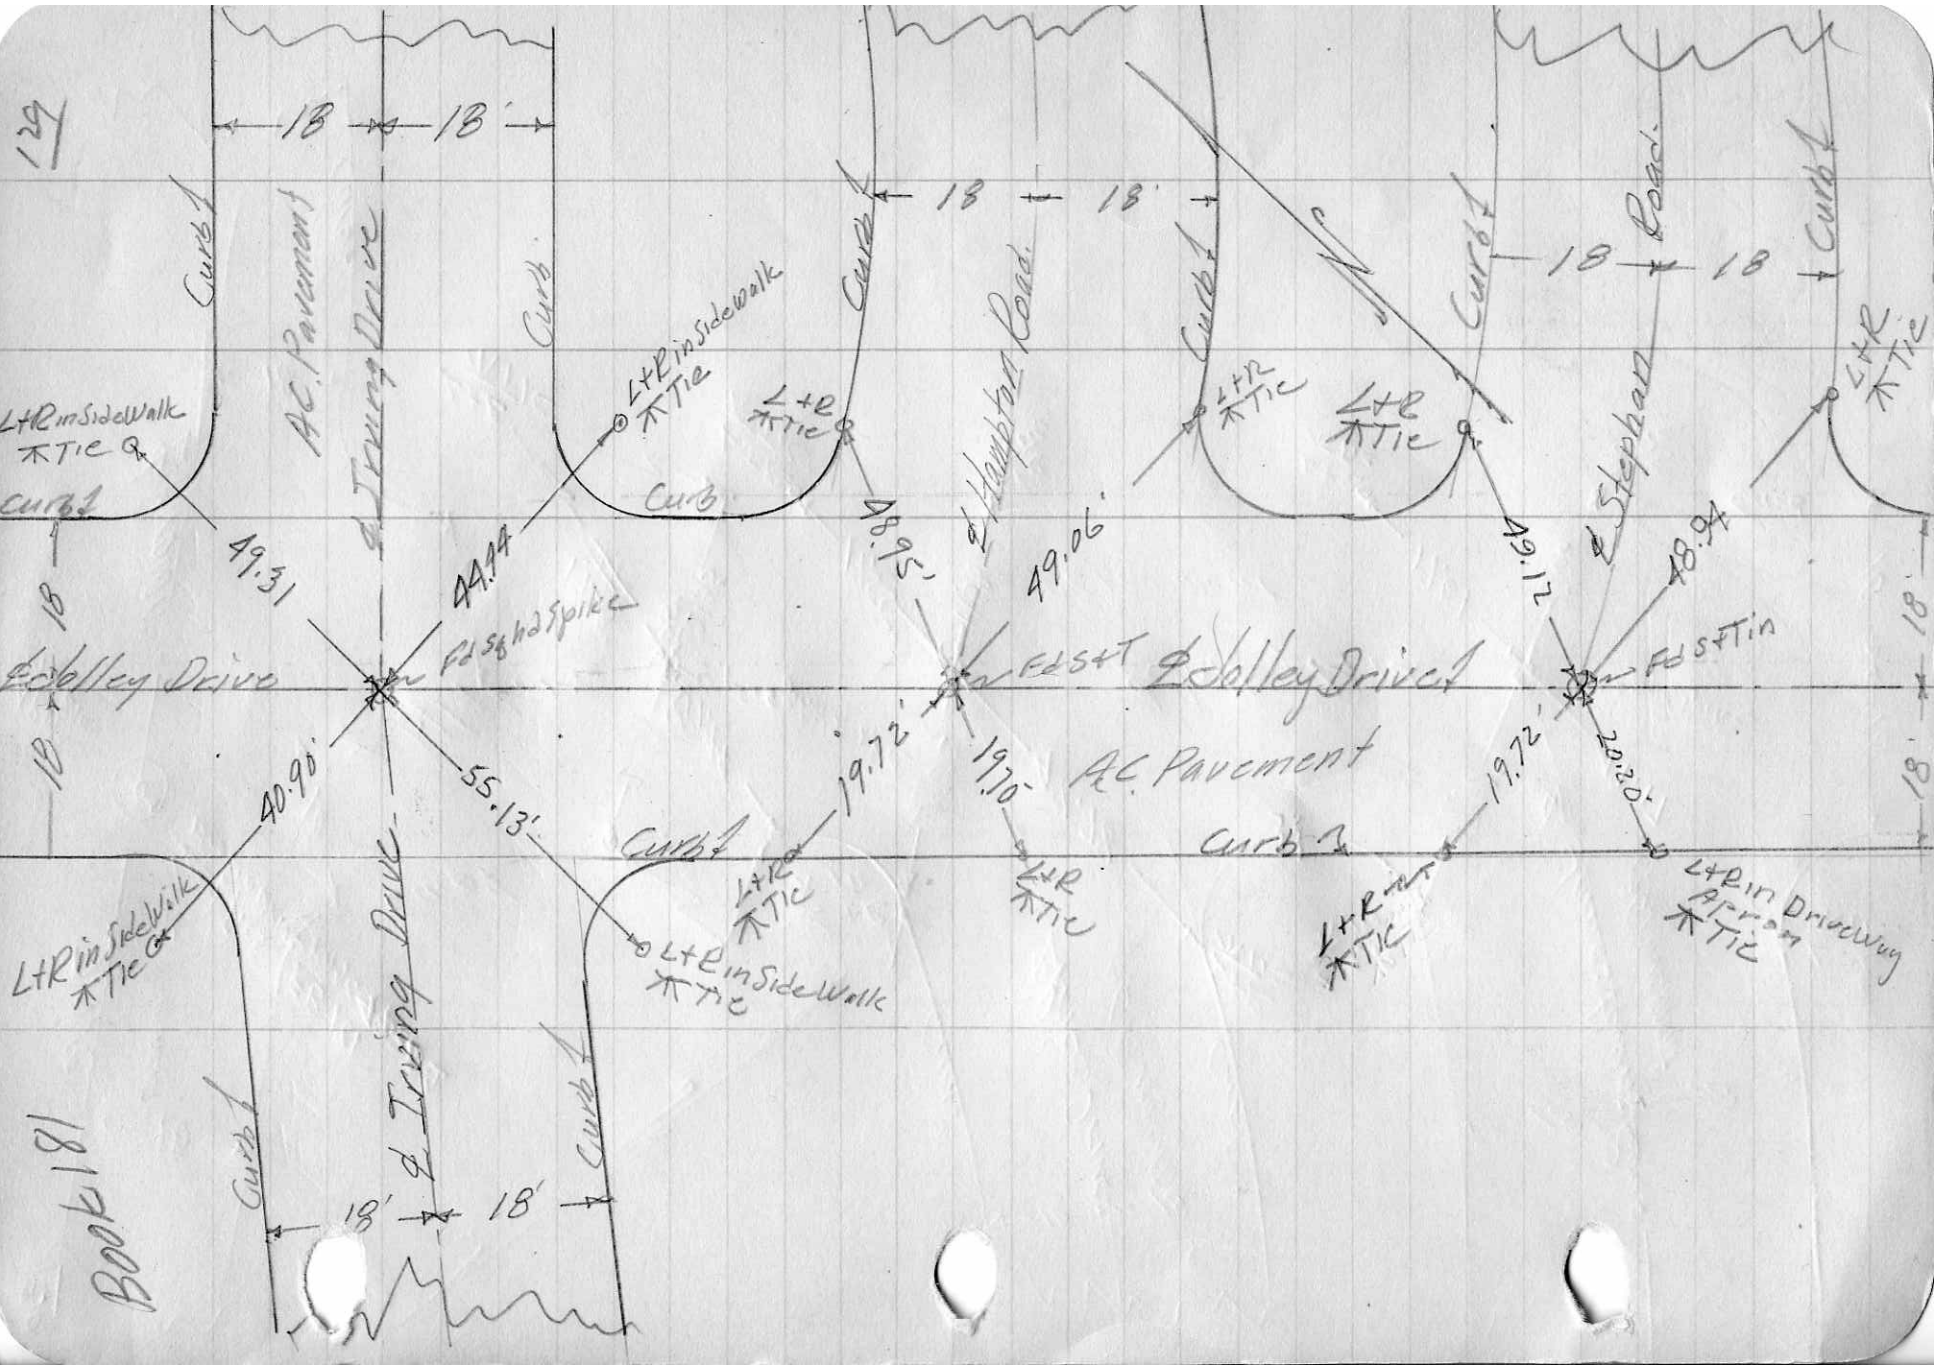
18
18
Curb
A.C. Pavement
℄ Irving Drive
L+R in Sidewalk
Tie
49.31
44.44
Fd S&H & Spike
Edolley Drive
40.90'
55.13'
℄ Hampton Road
48.95'
49.06'
Fd S&T
℄ Edolley Drive
19.72'
19.70'
A.C. Pavement
Curb
L+R
Tie
L+R in Sidewalk
Tie
℄ Stephan Road
49.12
48.94
Fd S&T in
20.20'
L+R in Driveway
Pitman
Tie
Book 181