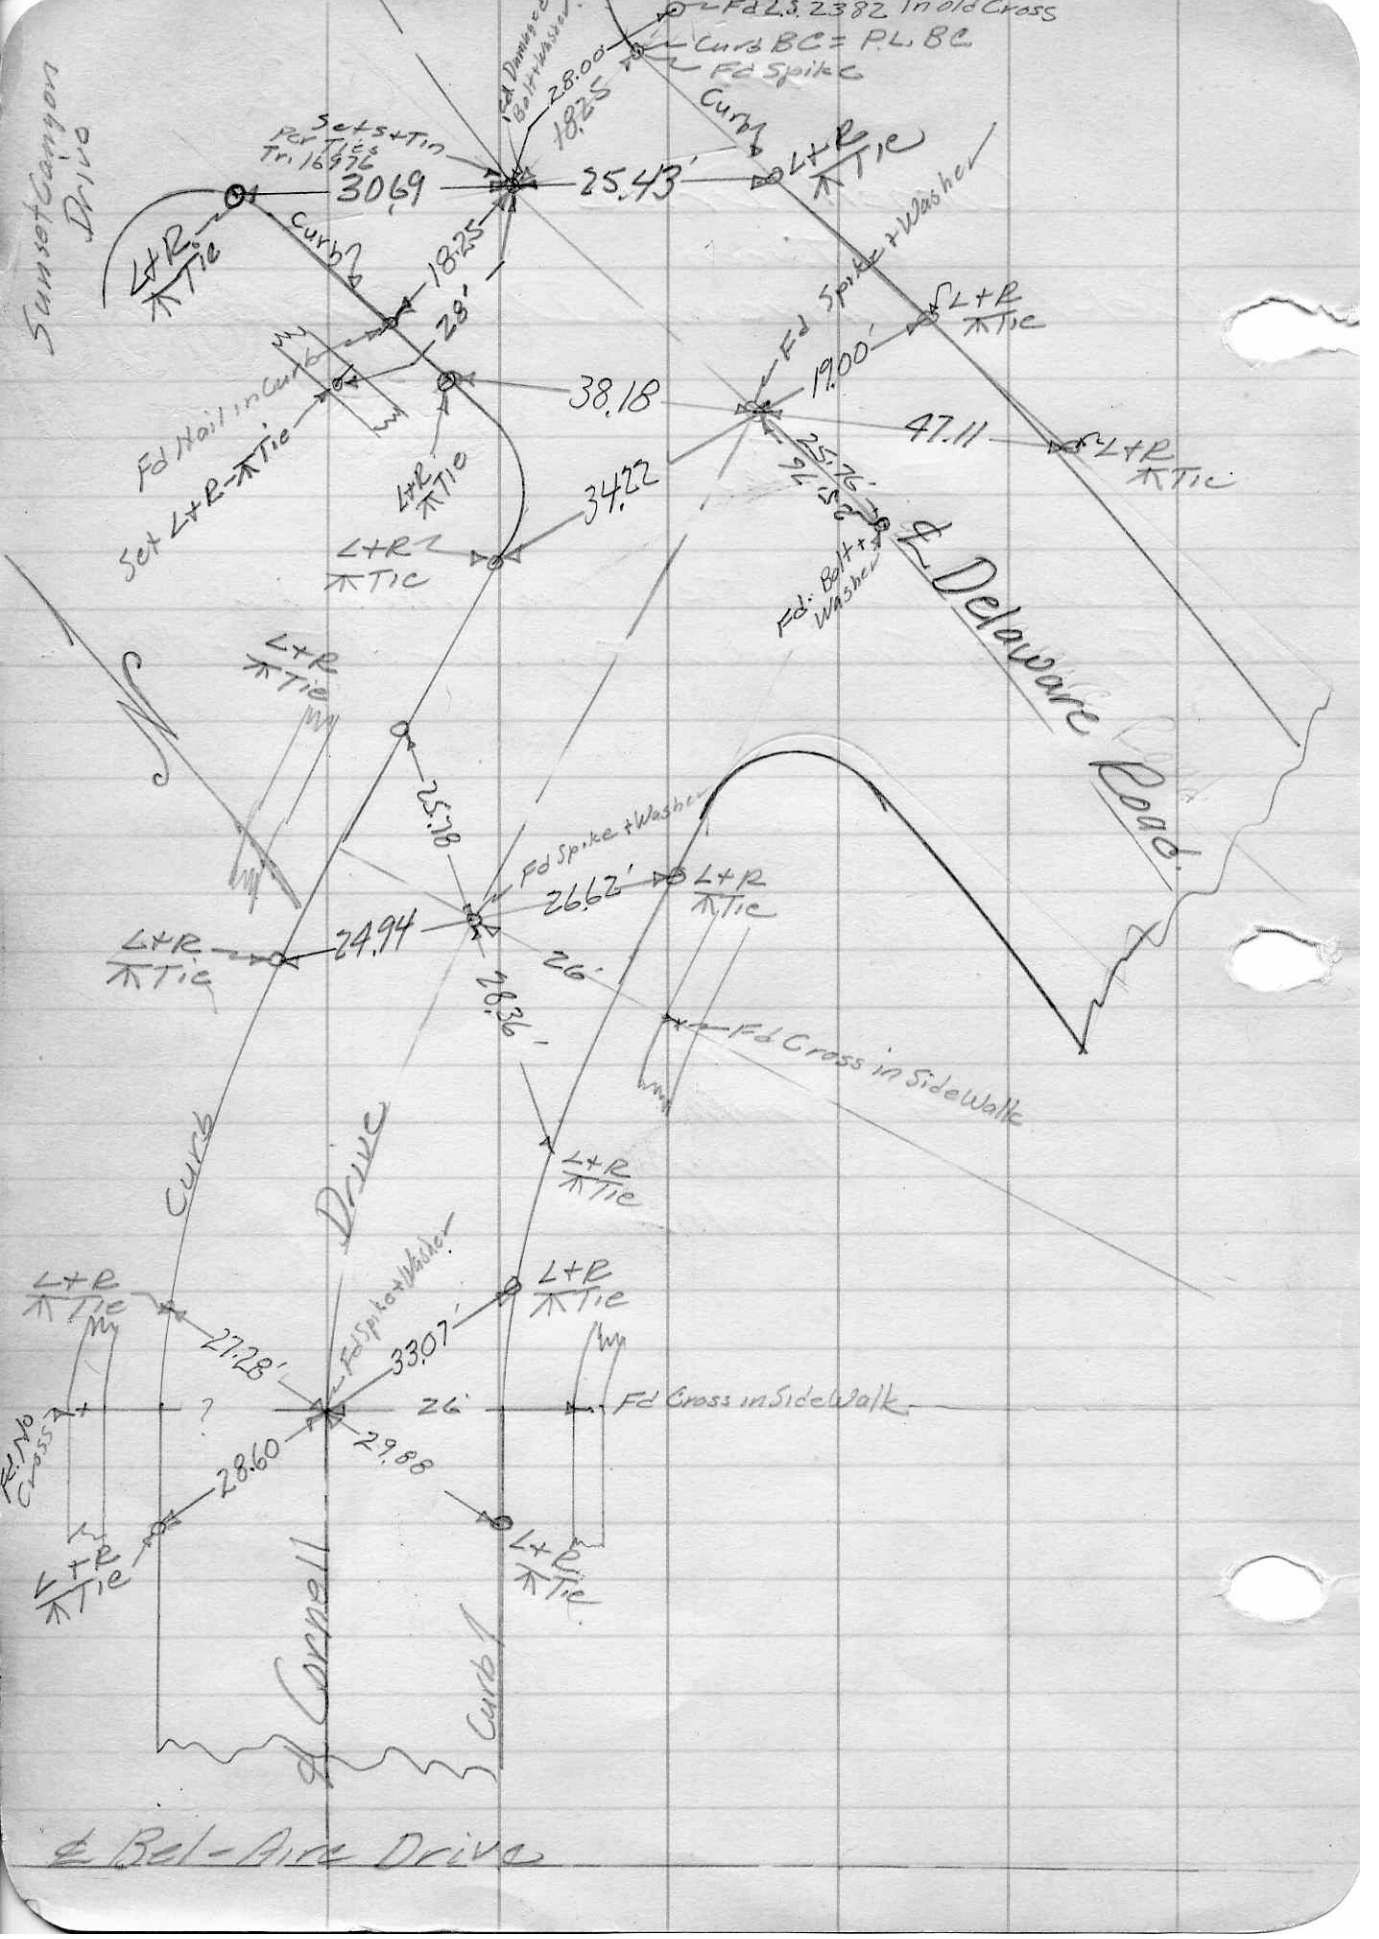
Sunset Canyon Drive
Set L+R Tie
Set L+R Tie Tri. 16976
30.69
Curb
18.25
28'
Fd Nail in Curb
Set L+R Tie
L+R Tie
38.18
34.22
L+R Tie
Fd Drainage Bolt + Washer
28.00
18.25
Fd 2.3.2382 In old Cross
Curb BC = P.L. BC
Fd Spike
Curb
L+R Tie
25.43'
Fd Spike + Washer
L+R Tie
19.00'
47.11
L+R Tie
25.76'
Fd: Bolt + Washer
E Delaware Road
L+R Tie
25.18
Fd Spike + Washer
26.62'
L+R Tie
L+R Tie
24.94
26'
28.36'
Fd Cross in Sidewalk
L+R Tie
Curb
Drive
L+R Tie
L+R Tie
27.28'
Fd Spike + Washer
33.07'
Fd Cross in Sidewalk
26'
Fd. No Cross
28.60
29.88
L+R Tie
L+R Tie
E Cornell Drive
Curb
E Bel-Air Drive