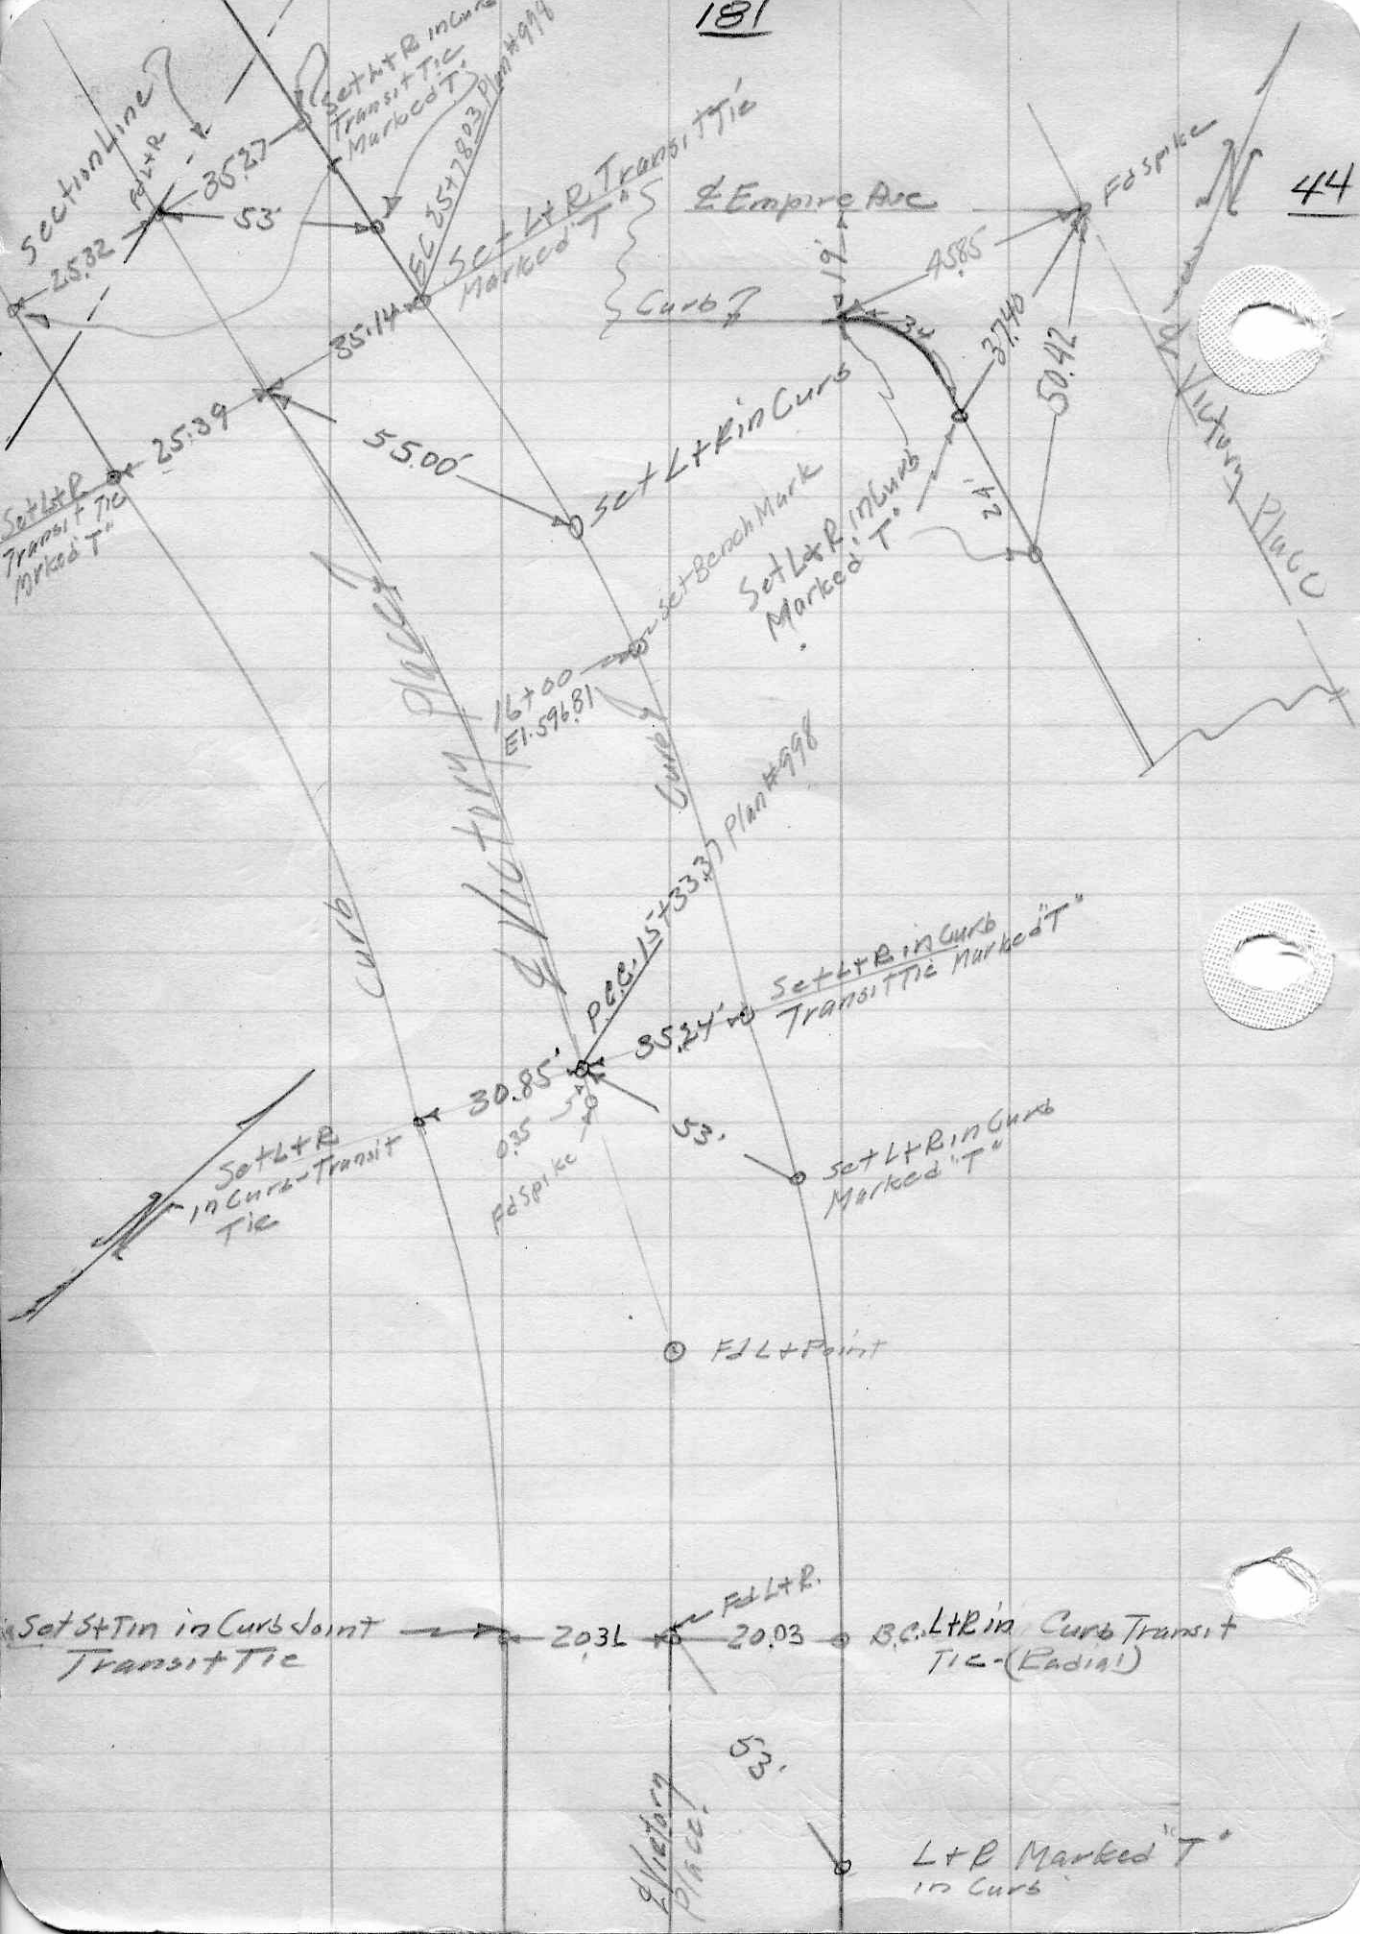
44
Section Line
Fd L+R
35.27
53'
25.32
Set L+R in Curb Transit Tie Marked "T"
EC 25+78.03 Plan #998
Set L+R Transit Tie Marked "T"
35.14
25.39
55.00'
Set L+R in Curb
Set L+R Transit Tie Marked "T"
℄ Empire Ave
Curb
19'
45.85
34
37.40
50.42
24'
Fd Spike
N
℄ Victory Place
Set L+R in Curb Marked "T"
Set Bench Mark
16+00
El. 596.81
Curb
℄ Victory Place
P.C.C. 15+33.37 Plan #998
Curb
35.24'
Set L+R in Curb Transit Tie Marked "T"
30.85'
0.35
Fd Spike
53'
Set L+R in Curb Marked "T"
Set L+R in Curb-Transit Tie
Fd L+Point
Set S+T in Curb Joint Transit Tie
20.36
Fd L+R.
20.03
B.C. L+R in Curb Transit Tie-(Radial)
53'
℄ Victory Place
L+R Marked "T" in Curb