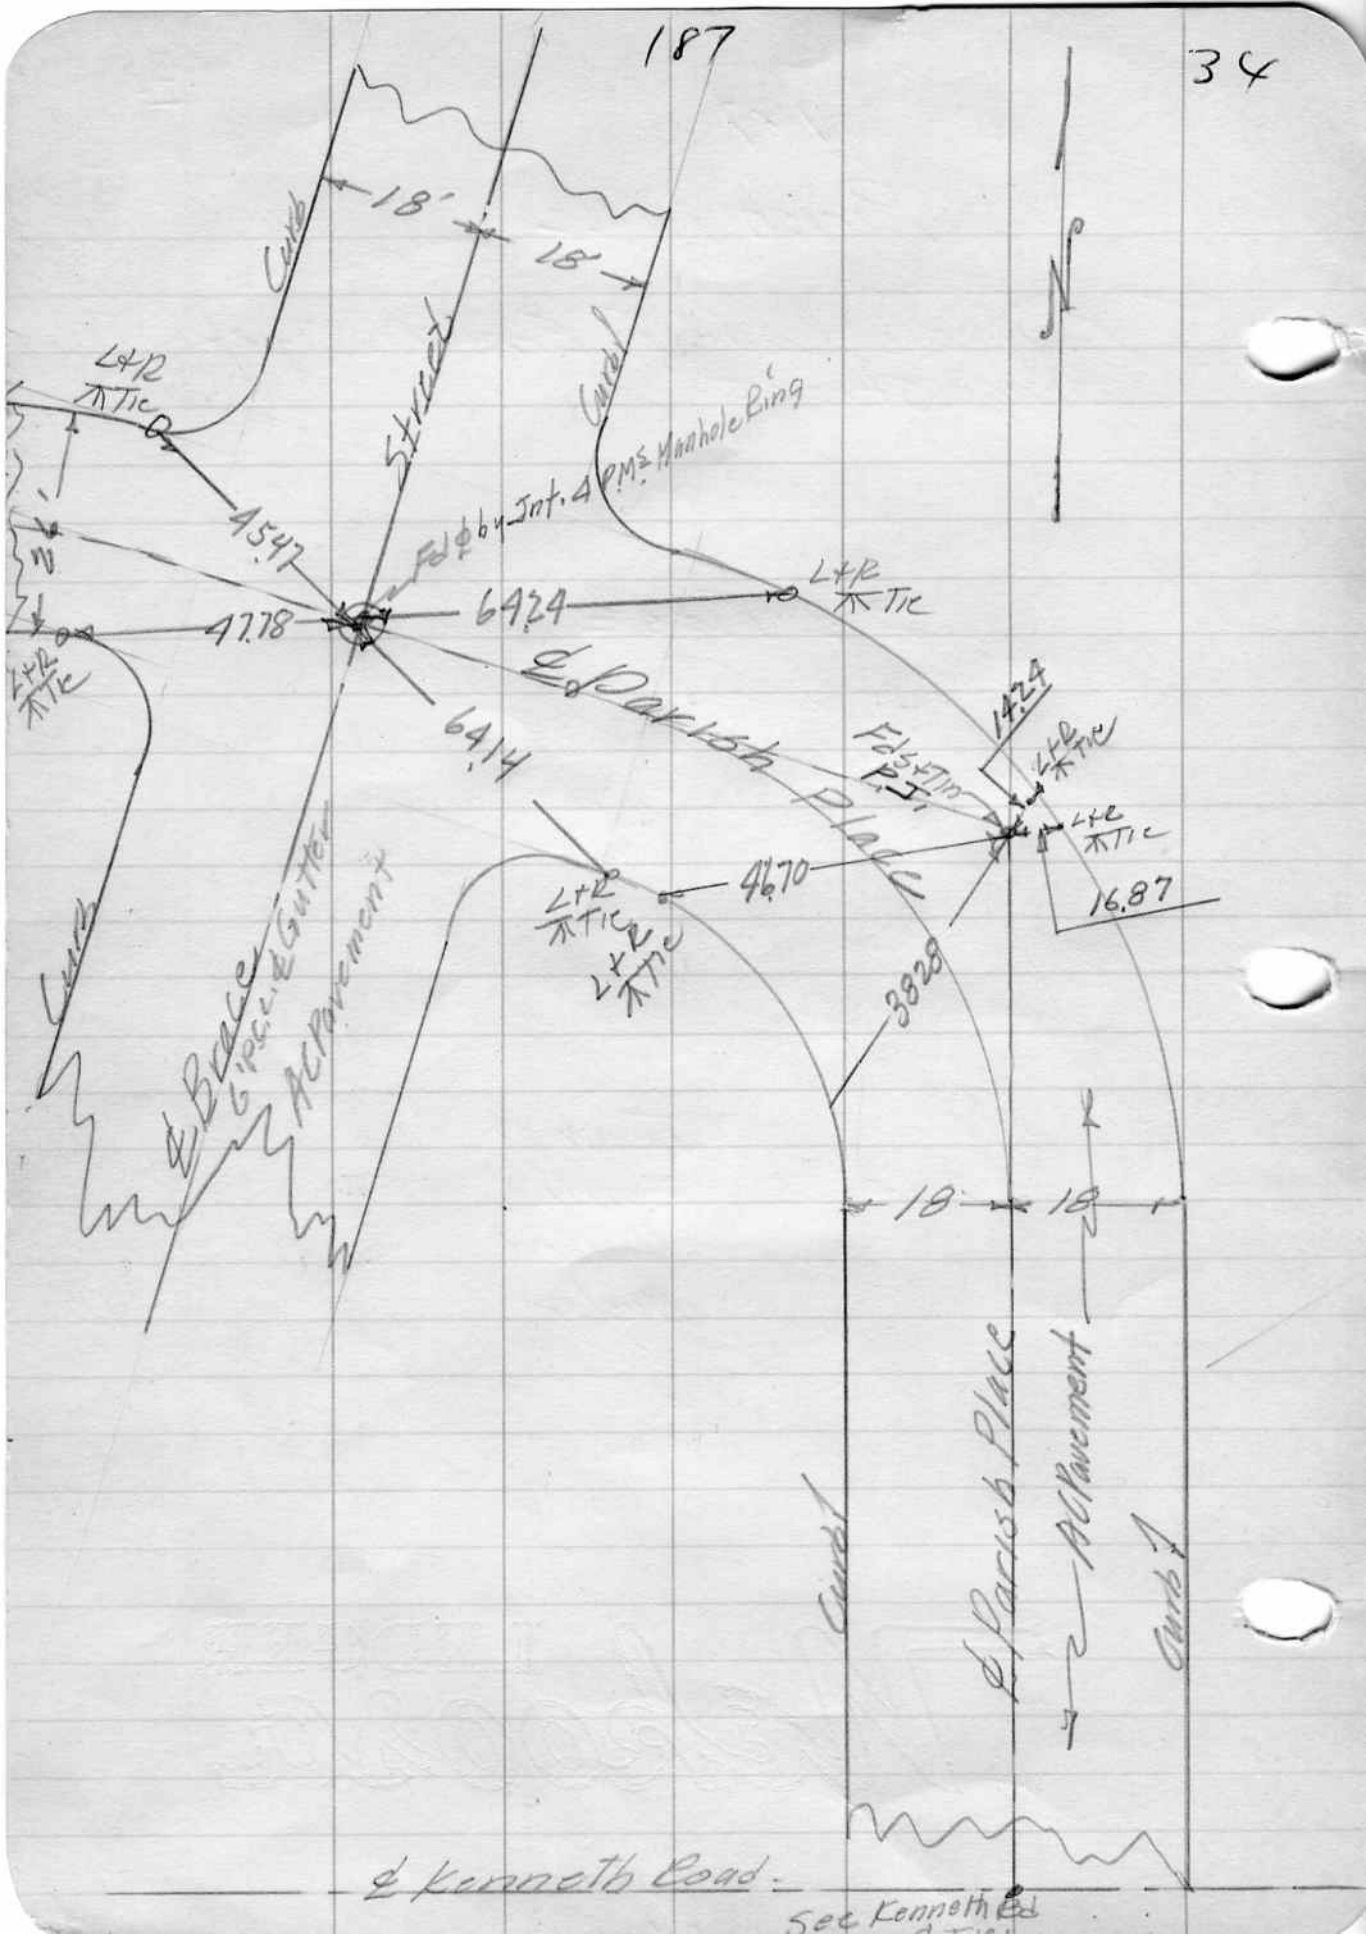
18'
18
Curb
Street
Curb
L+R
Tic
45.47
Fd ⌀ by Int. 4 PMs Manhole Ring
64.24
47.78
64.14
℄ Parish Place
14.24
Fd 5/8" Iron P.T.
16.87
46.70
38.28
Curb
℄ Brace
6" PCC & Gutter
AC Pavement
18
18
Curb
℄ Parish Place
AC Pavement
Curb
℄ Kenneth Road
See Kenneth Rd

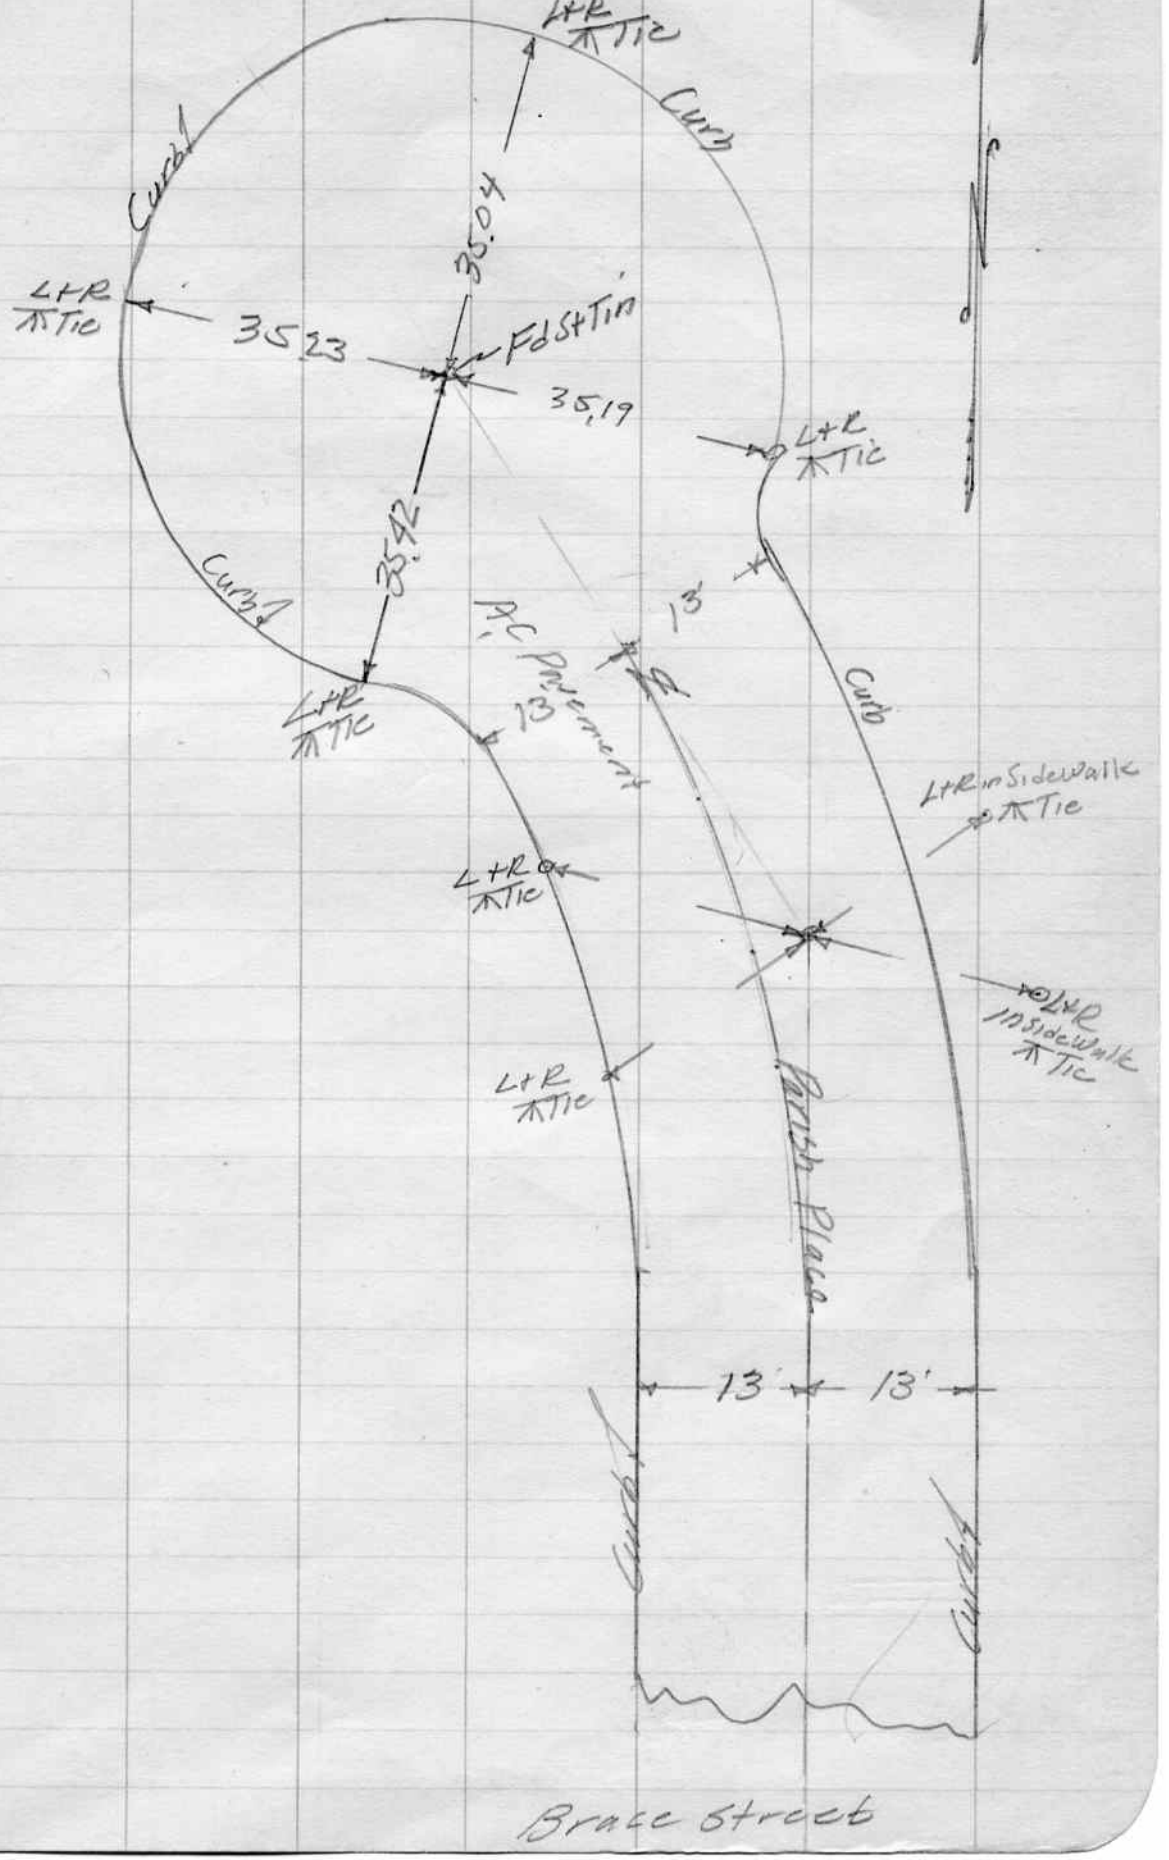

Brace Street