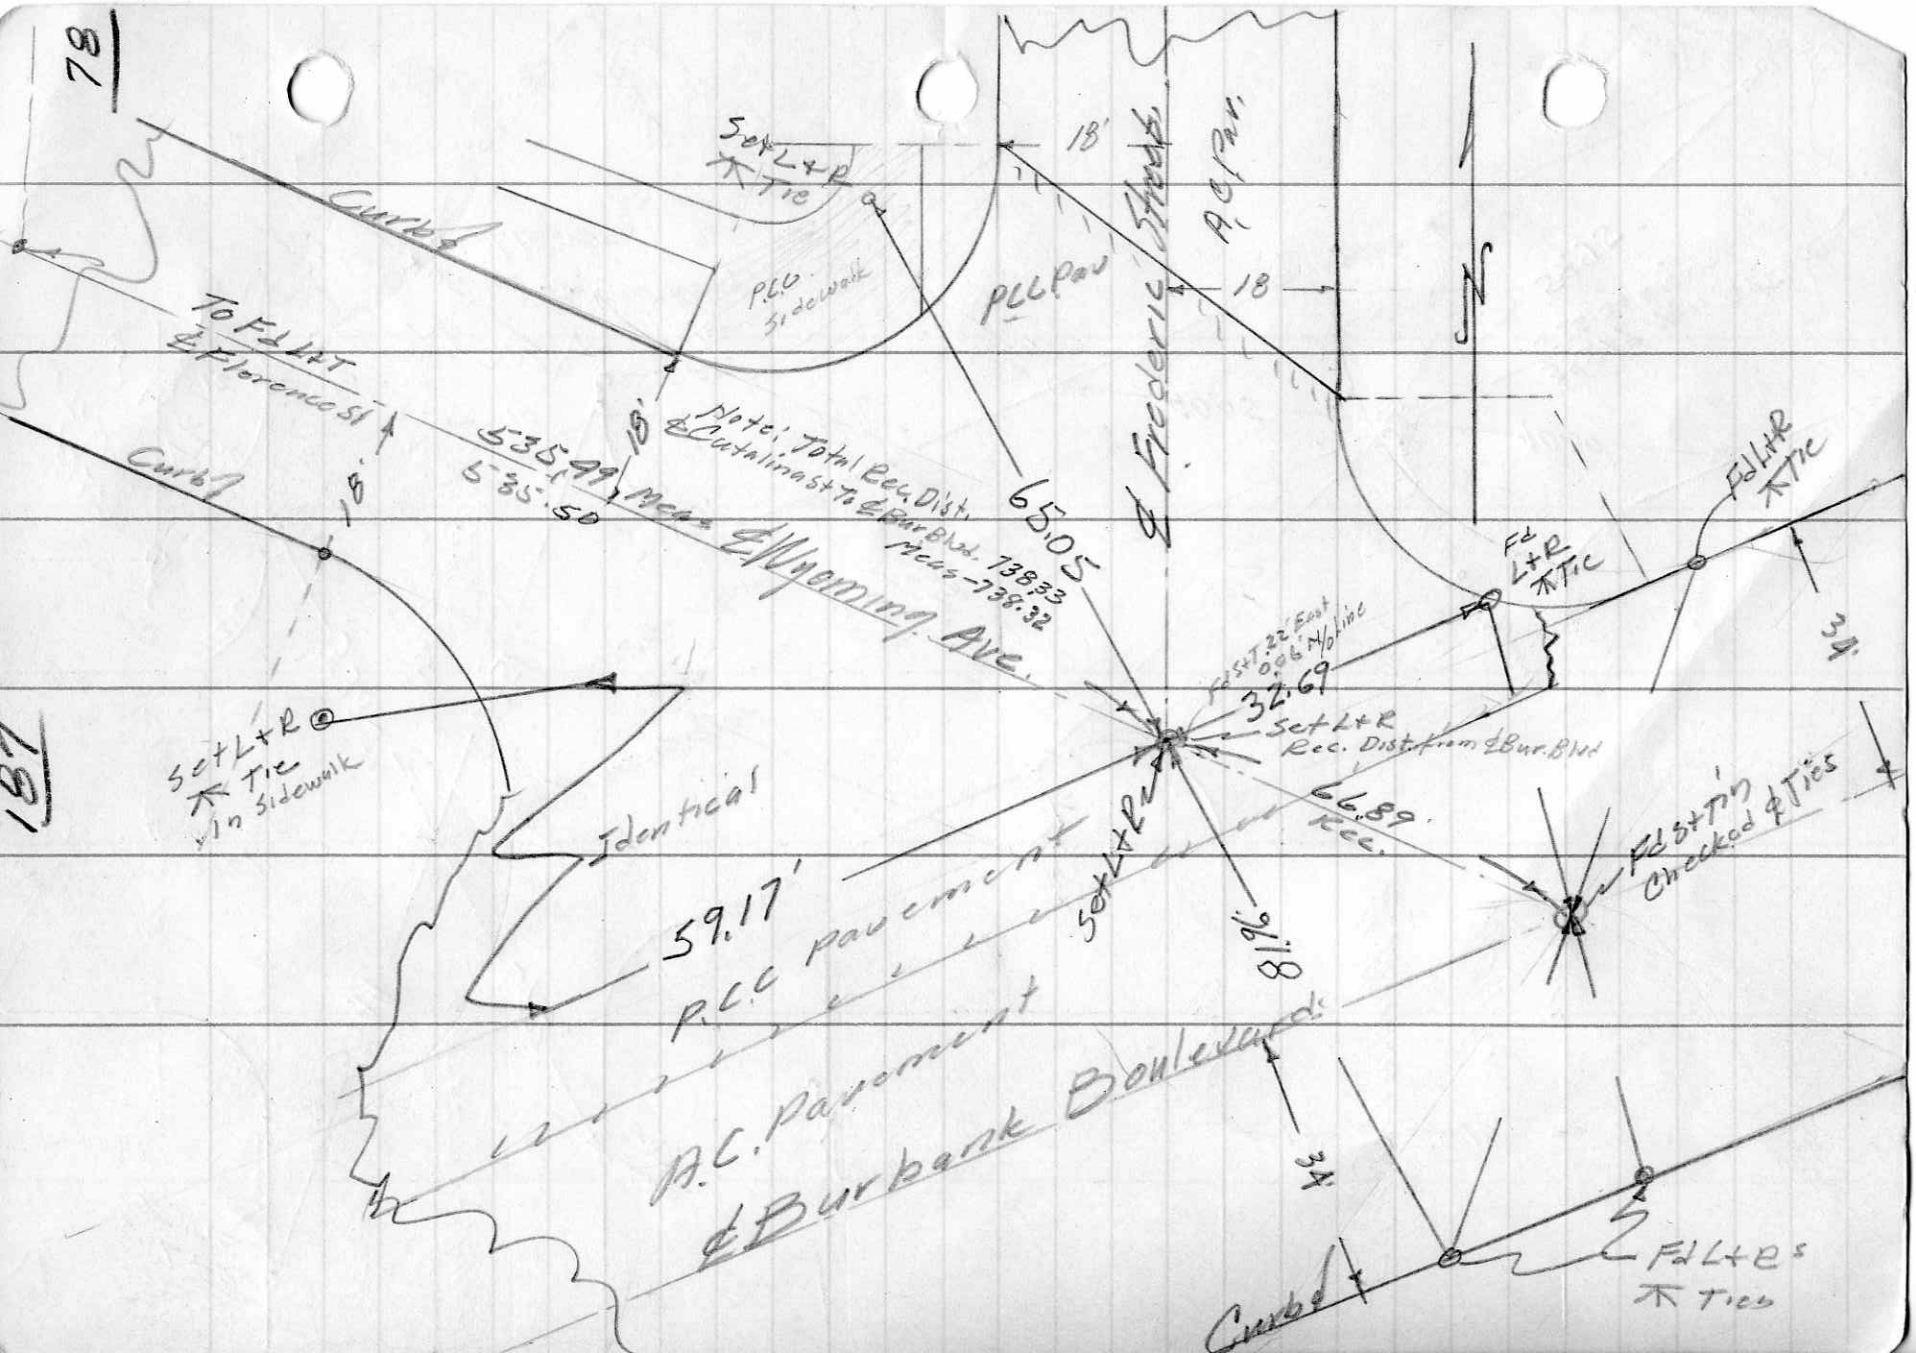
78
Set L+R
Tie
Curb
P.C.C. Sidewalk
P.C.C. Pav't
18'
18
E. Frederic Street
To Fd L+T
E. Florence St
Curb
18'
Note: Total Rec. Dist.
E. Cutalina St to E. Burbank Blvd.
Meas - 738.33
Meas - 738.32
6-35.49
6-35.50
Meas E. Wyoming Ave.
65.05
Fd L+R
Tie
Fd L+R
Tie
34'
Fd St 22' East
0.06' N/o line
32.69
Set L+R
Rec. Dist from E. Burbank Blvd
Set L+R
Tie
in Sidewalk
Identical
59.17'
P.C.C. pavement
Set L+R
66.89
Rec.
Fd St + Tin
Checked & Ties
81.96
A.C. Pavement
E. Burbank Boulevard
34'
Curb
Fd L+R's
Ties