FB 21

P. 23

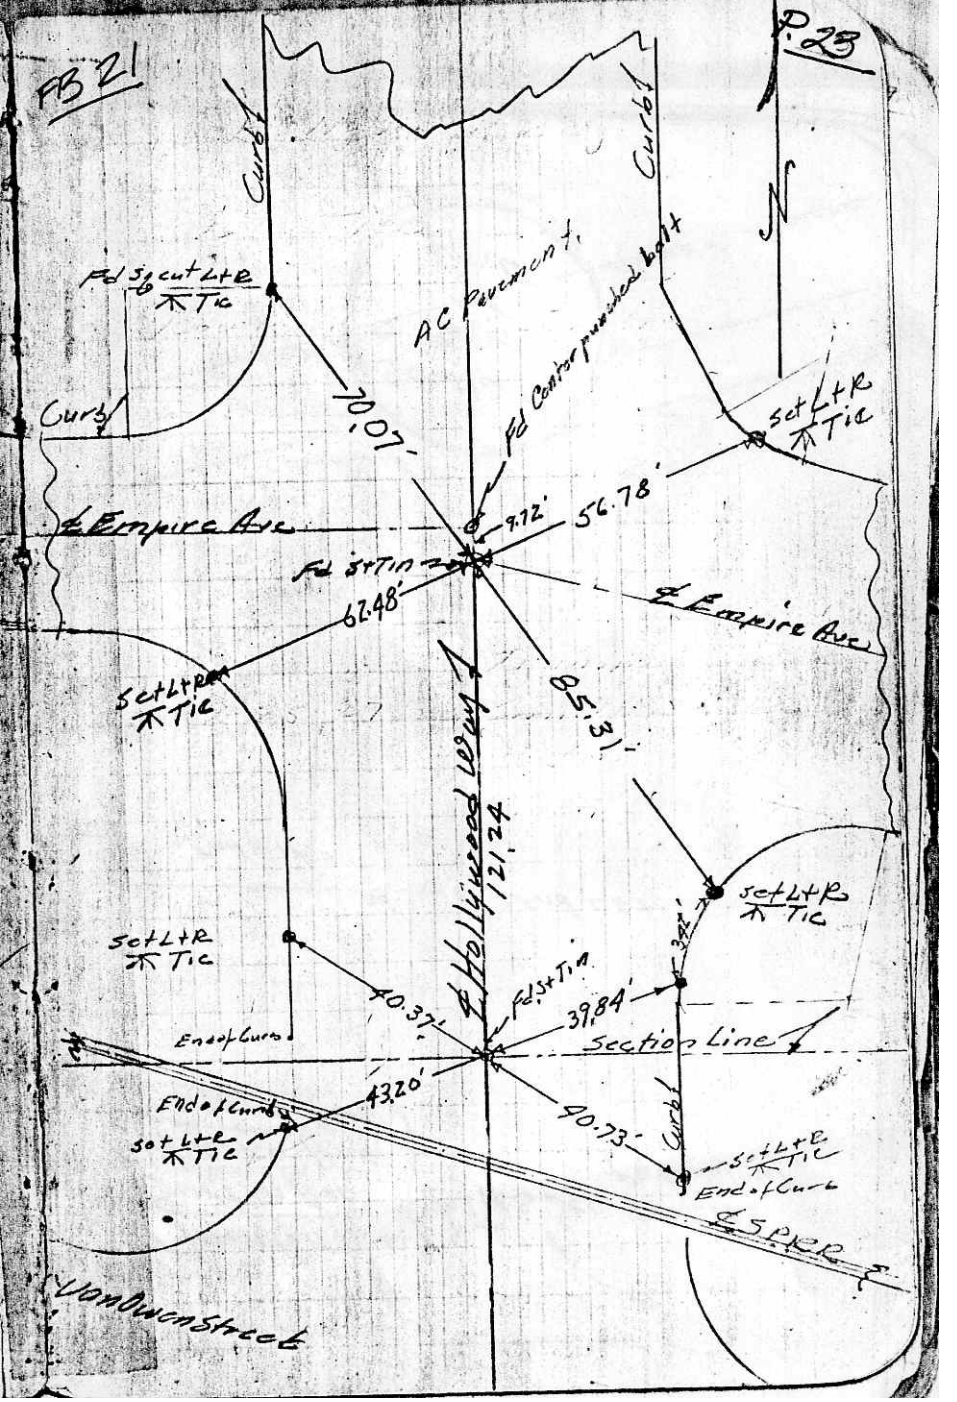
Curb
Curb
Curb
Fd Sq cut L+R
Tic
AC Pavement
Fd Center punched bolt
70.07
set L+R
Tic
56.78
℄ Empire Ave
9.72
Fd Sp+Tin
62.48
℄ Empire Ave
set L+R
Tic
85.31
℄ Hollywood Way
121.24
set L+R
Tic
set L+R
Tic
32.
40.37
Fd Sp+Tin
39.84
End of Curb
Section Line
43.20
End of Curb
set L+R
Tic
40.73
Curb
set L+R
Tic
End of Curb
℄ SPRR
Vanowen Street