765911—10-57

PROJECT SCOTT ROAD DRAIN — ℄ TIES

SURVEY BY EASTON DATE

REVIEWED BY LM DATE 10-16-61

R&R-19

INDEX FC 2658 365

LOS ANGELES COUNTY
FLOOD CONTROL DISTRICT

999
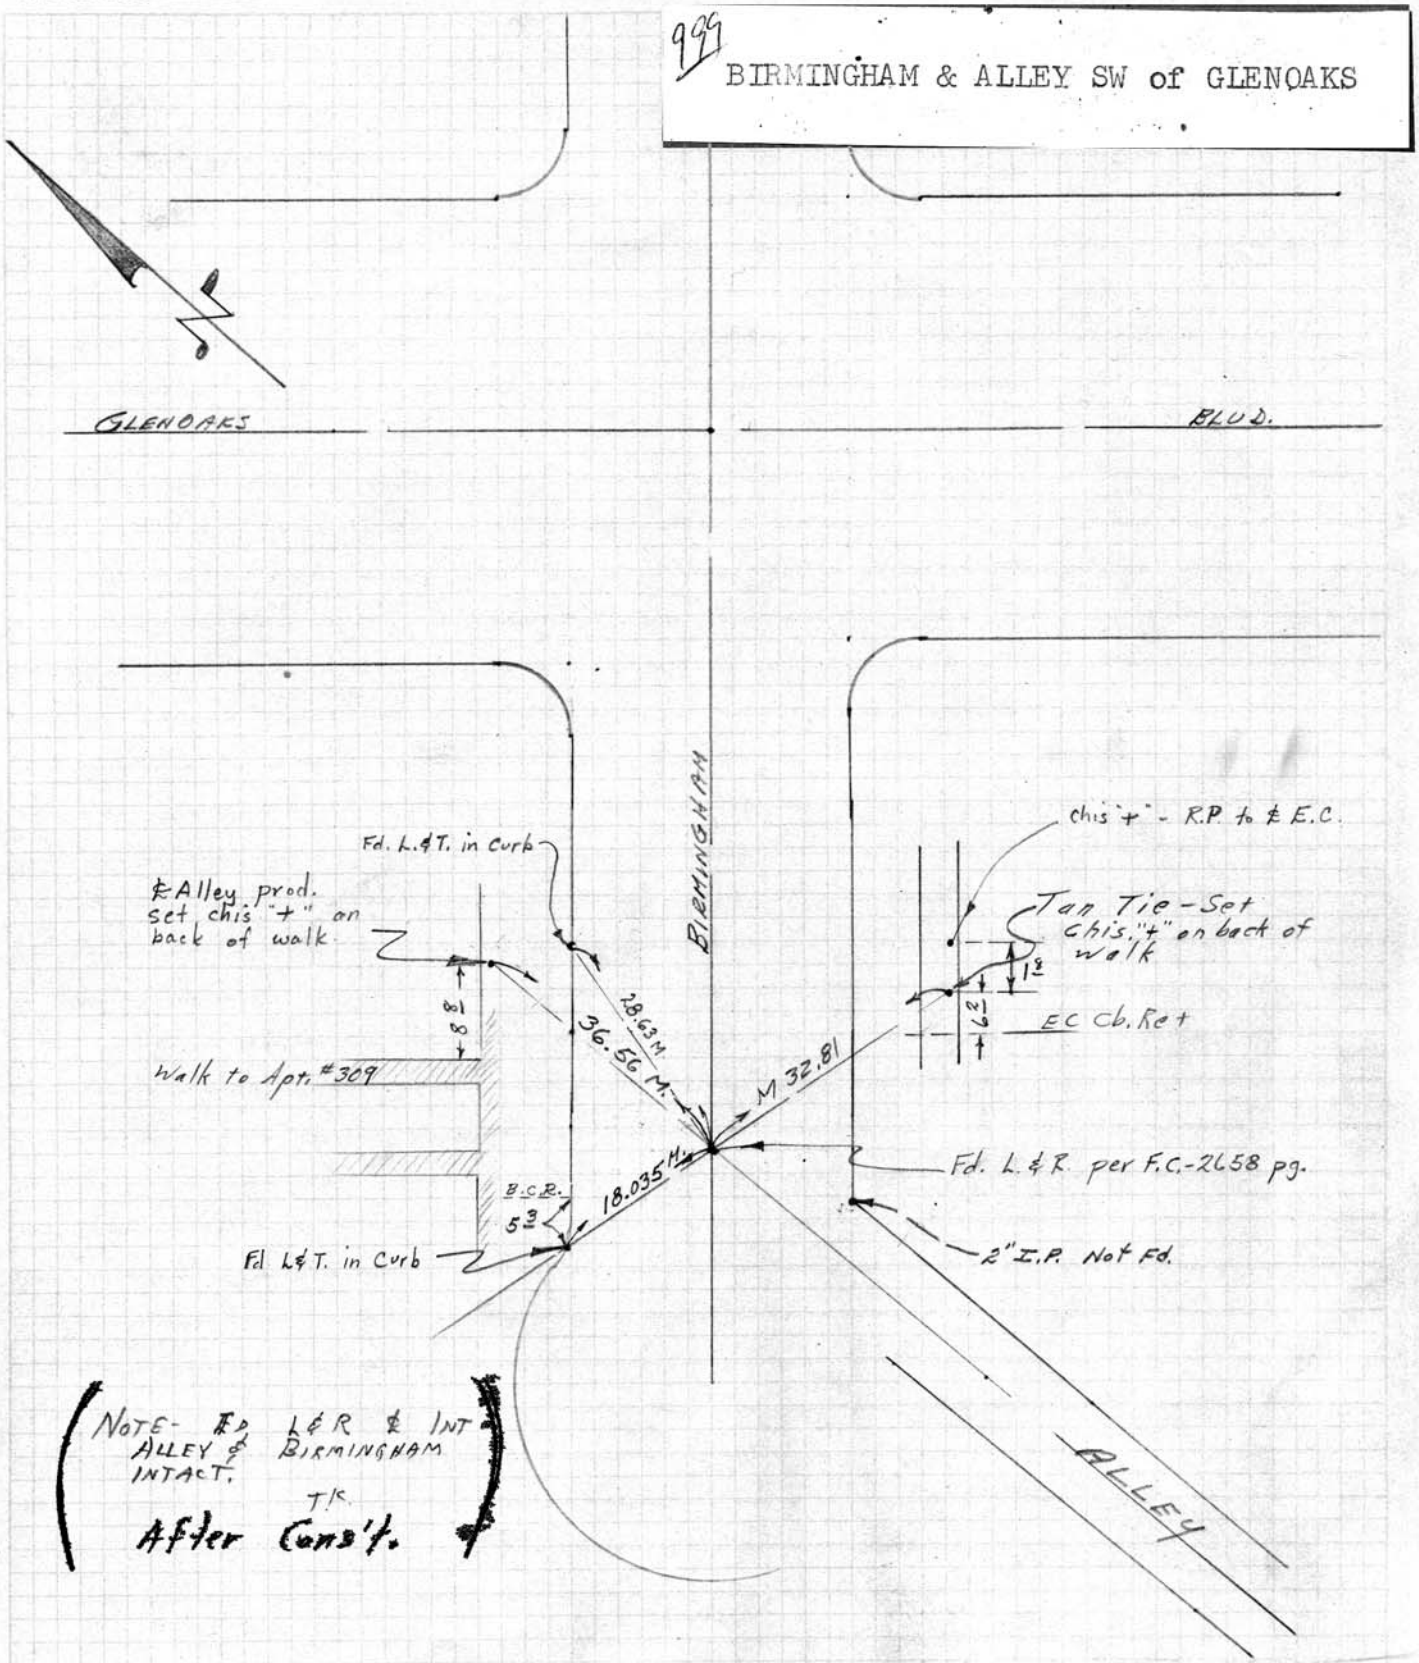
BIRMINGHAM & ALLEY SW of GLENOAKS