76S911—10-57

PROJECT SCOTT ROAD DRAIN — & TIES

SURVEY BY EASTON DATE 11-9-60

REVIEWED BY LM DATE 10-16-61

R&R- 21

INDEX FC 2658 367

LOS ANGELES COUNTY
FLOOD CONTROL DISTRICT
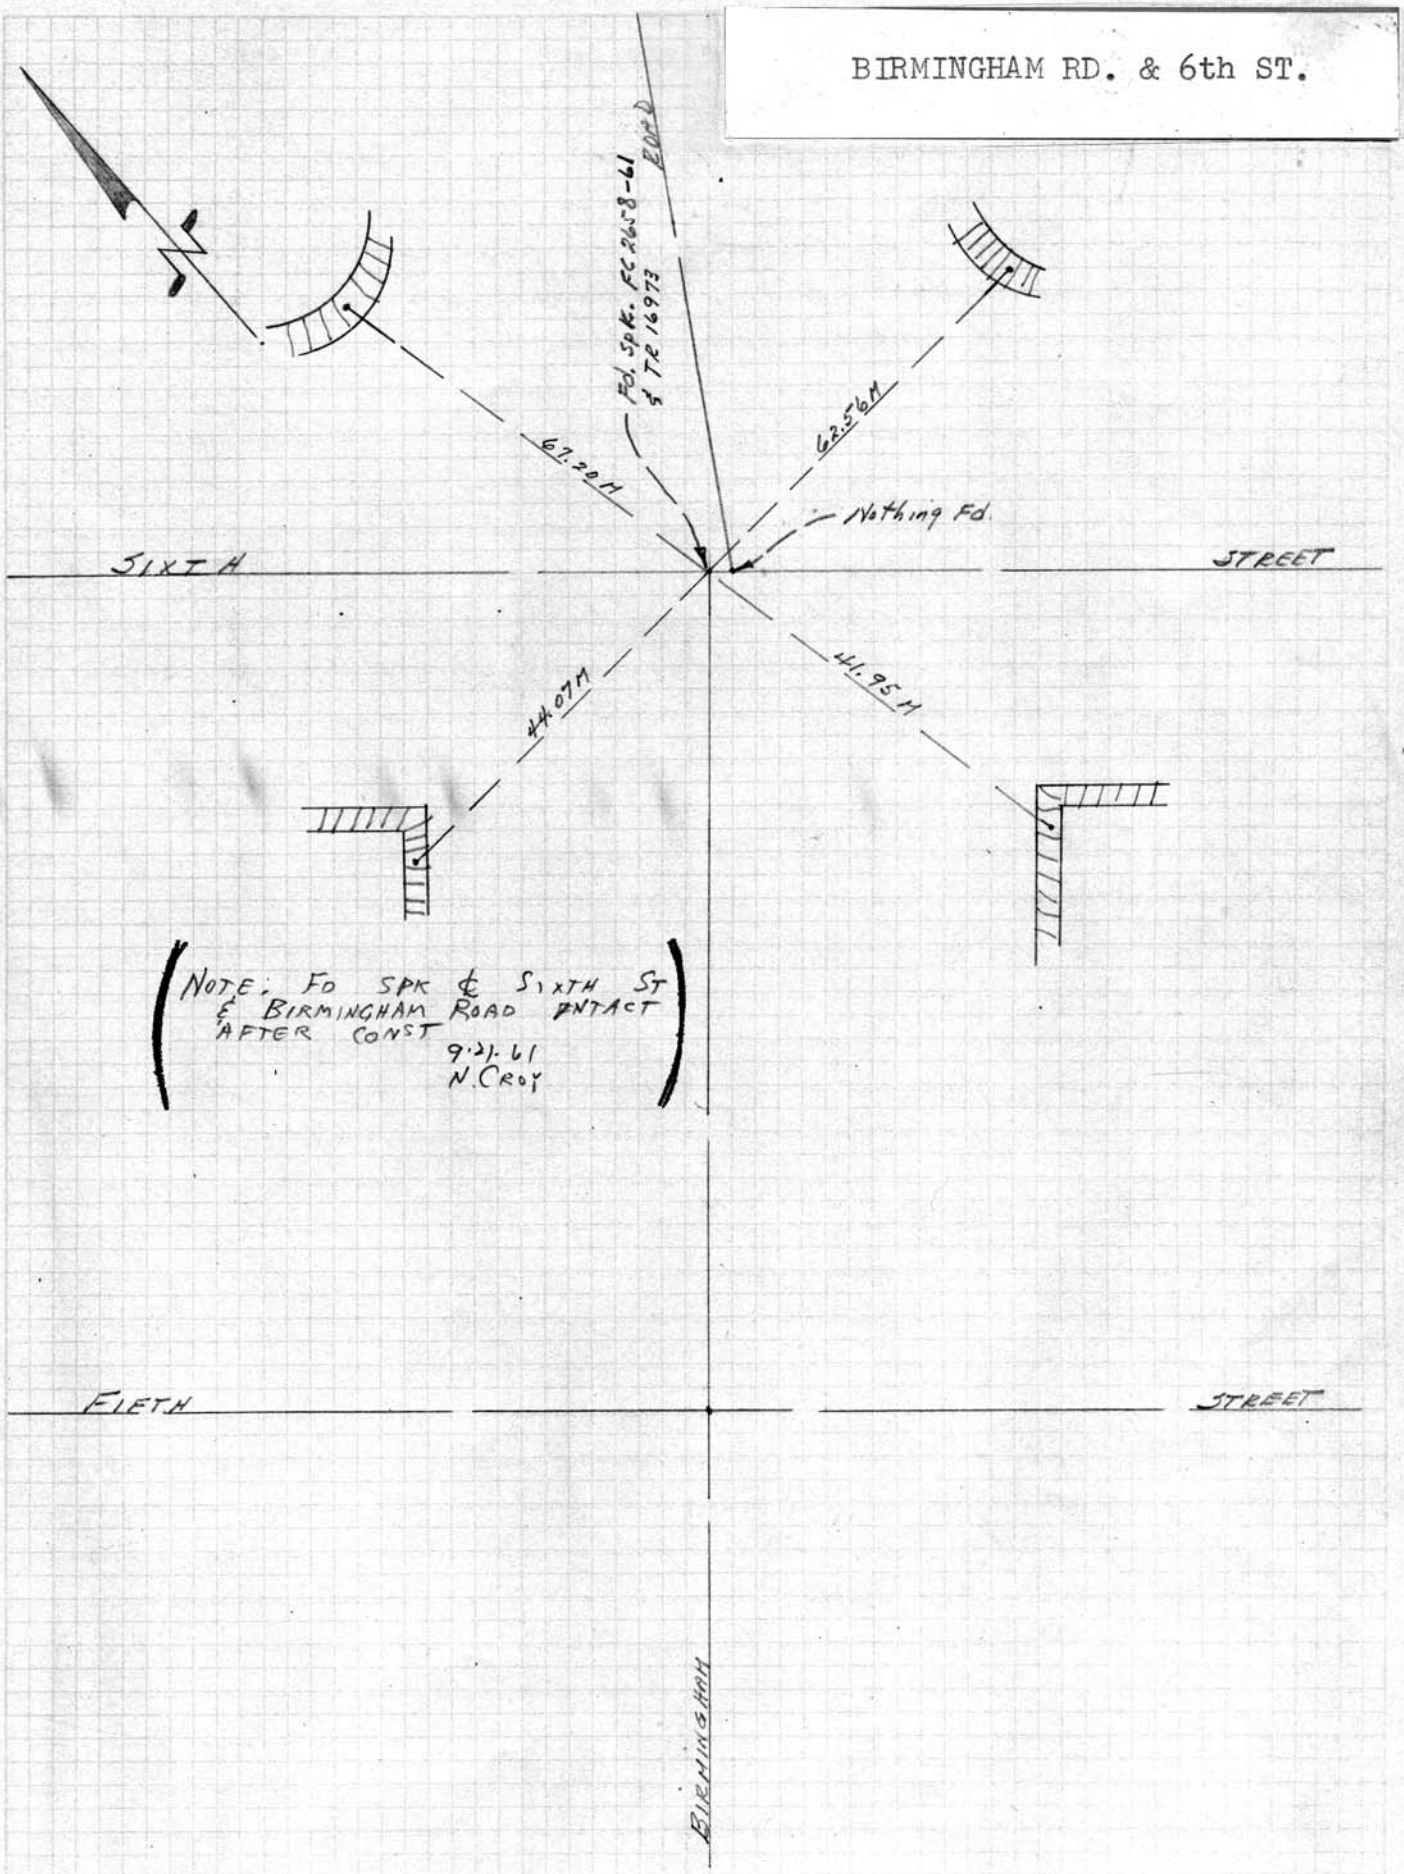
BIRMINGHAM RD. & 6th ST.