76S911—10-57

PROJECT SCOTT ROAD DRAIN

SURVEY BY N CROY DATE 10-11-61

REVIEWED BY L M DATE 10-16-61

INDEX R&R 29

FC 2658 375
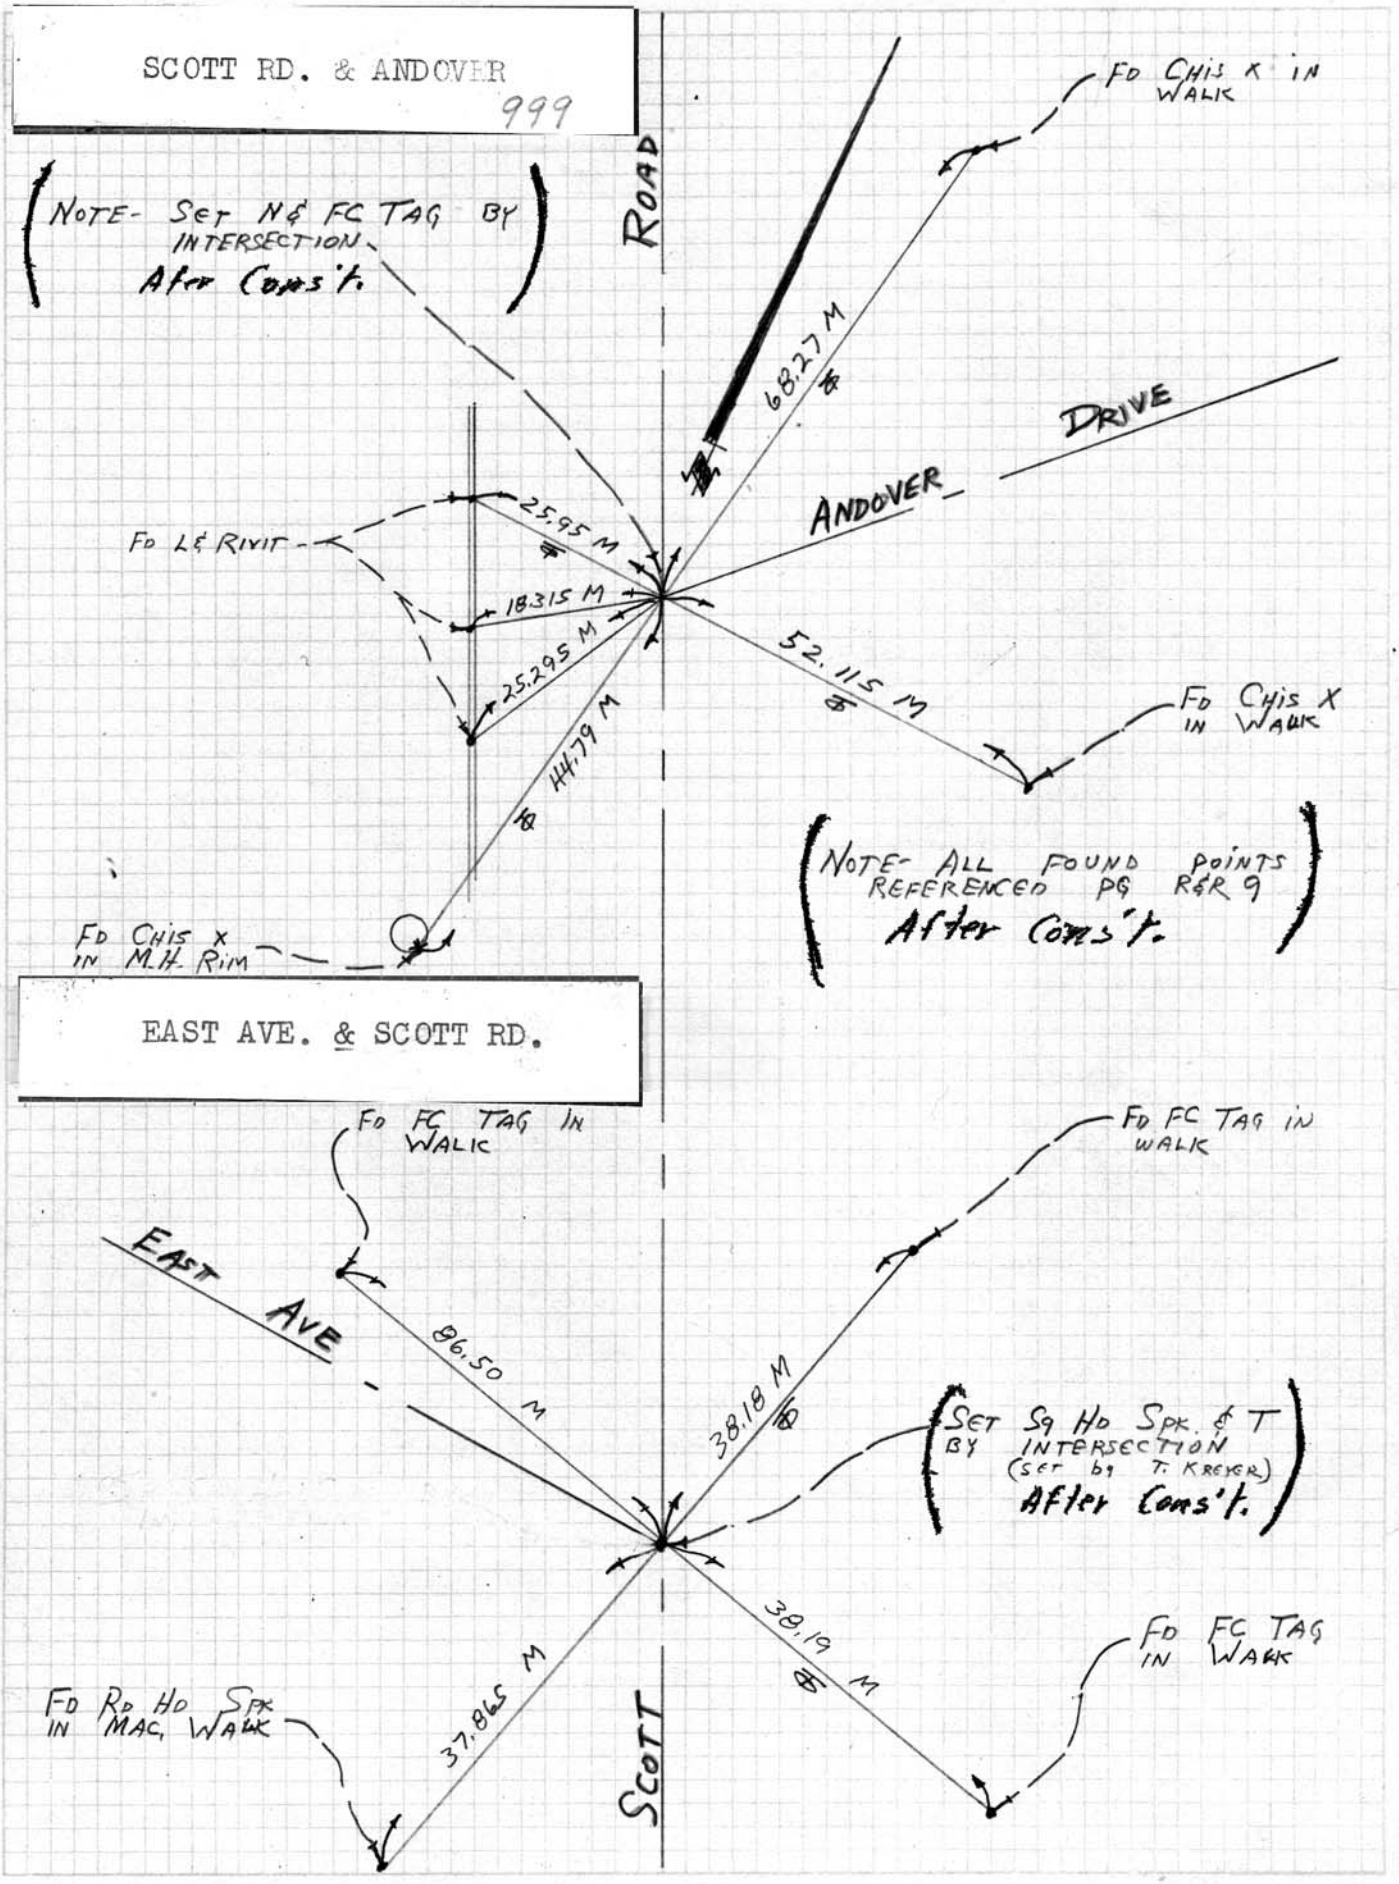
LOS ANGELES COUNTY FLOOD CONTROL DISTRICT