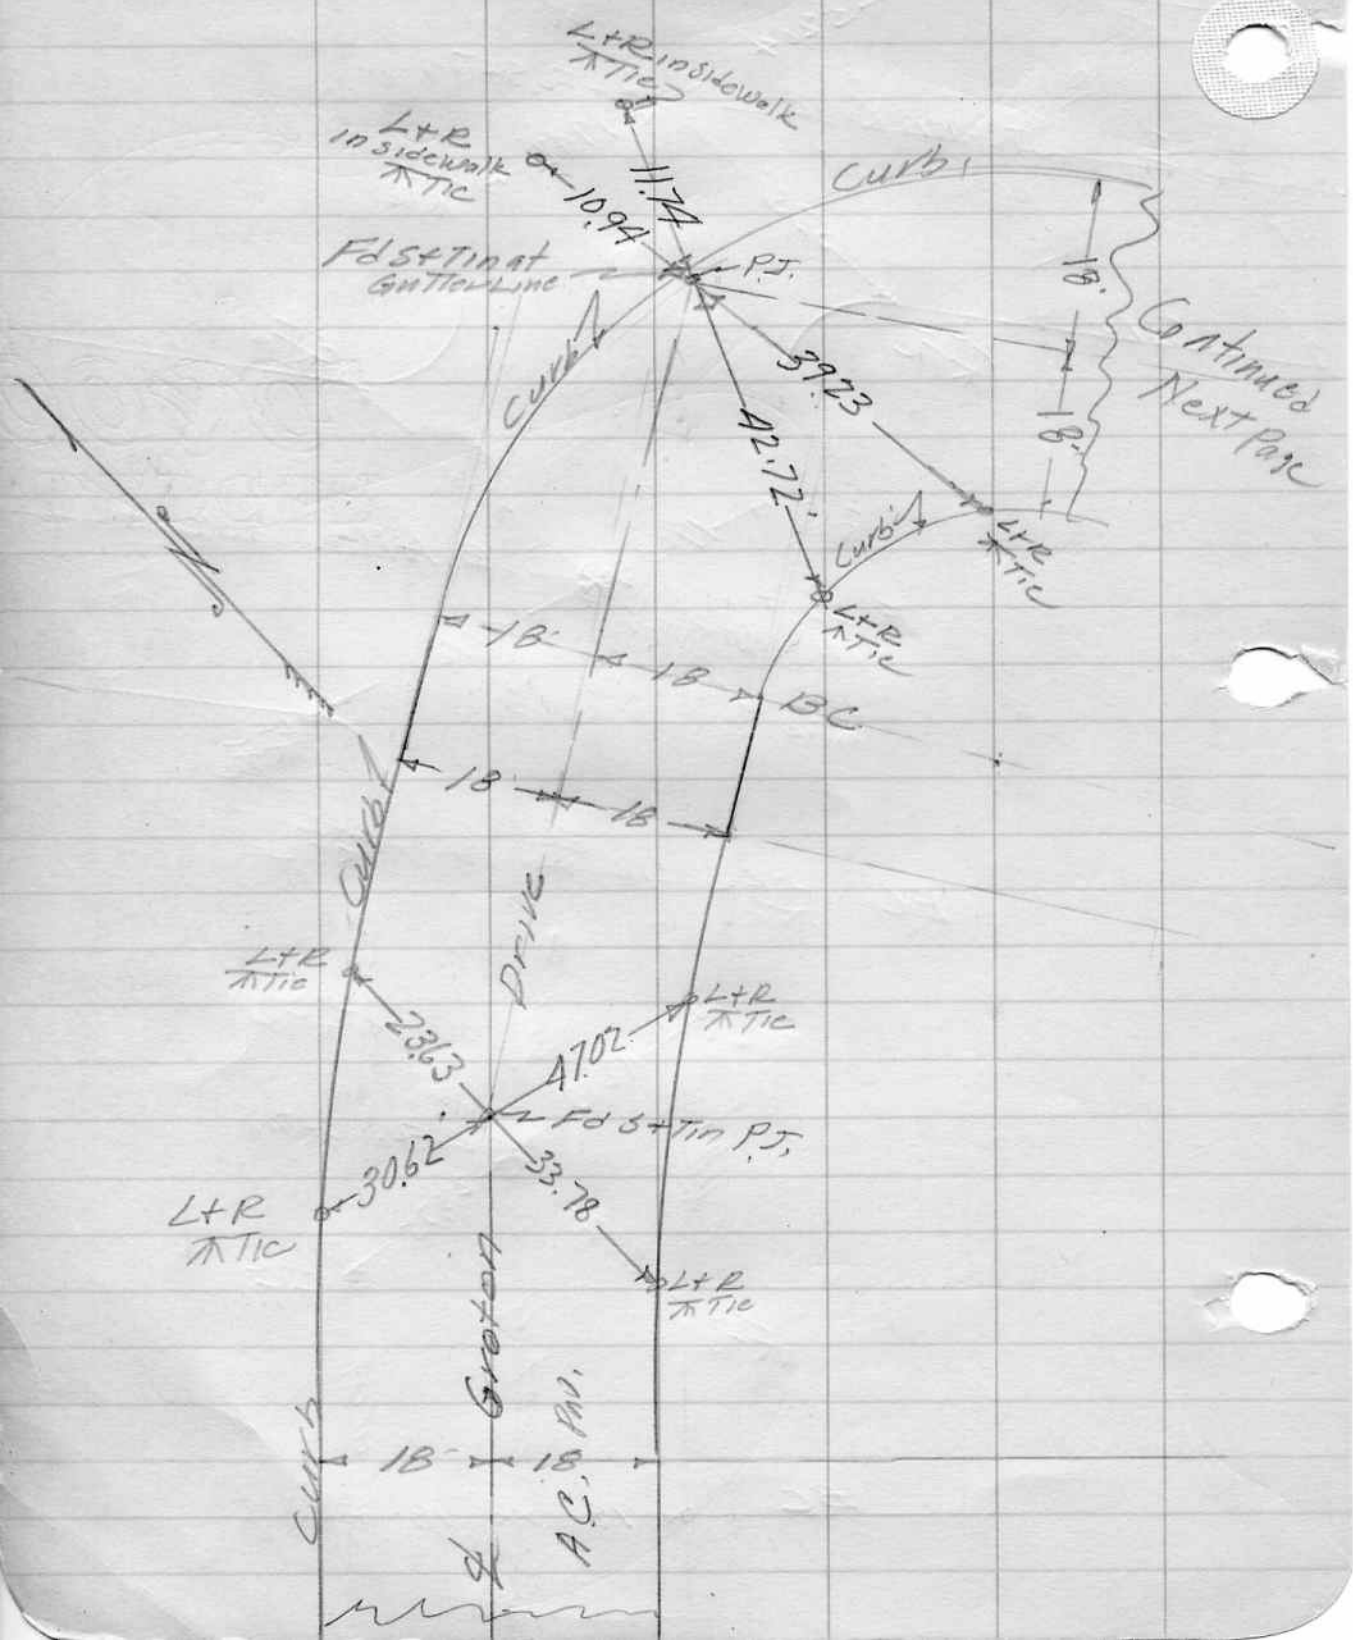
L+R Inside Walk
Tie
L+R Inside Walk
Tie
11.74
10.94
Curb
Fd S+Tin at Gutter Line
P.J.
18'
18'
Continued Next Page
39.23
42.72'
Curb
Curb
L+R
Tie
L+R
Tie
18'
18
BC
18
18
Curb
Drive
L+R
Tie
L+R
Tie
23.63
47.02
Fd S+Tin P.J.
30.62
33.78
L+R
Tie
L+R
Tie
Curb
Groton
18
18
A.C. Pav.

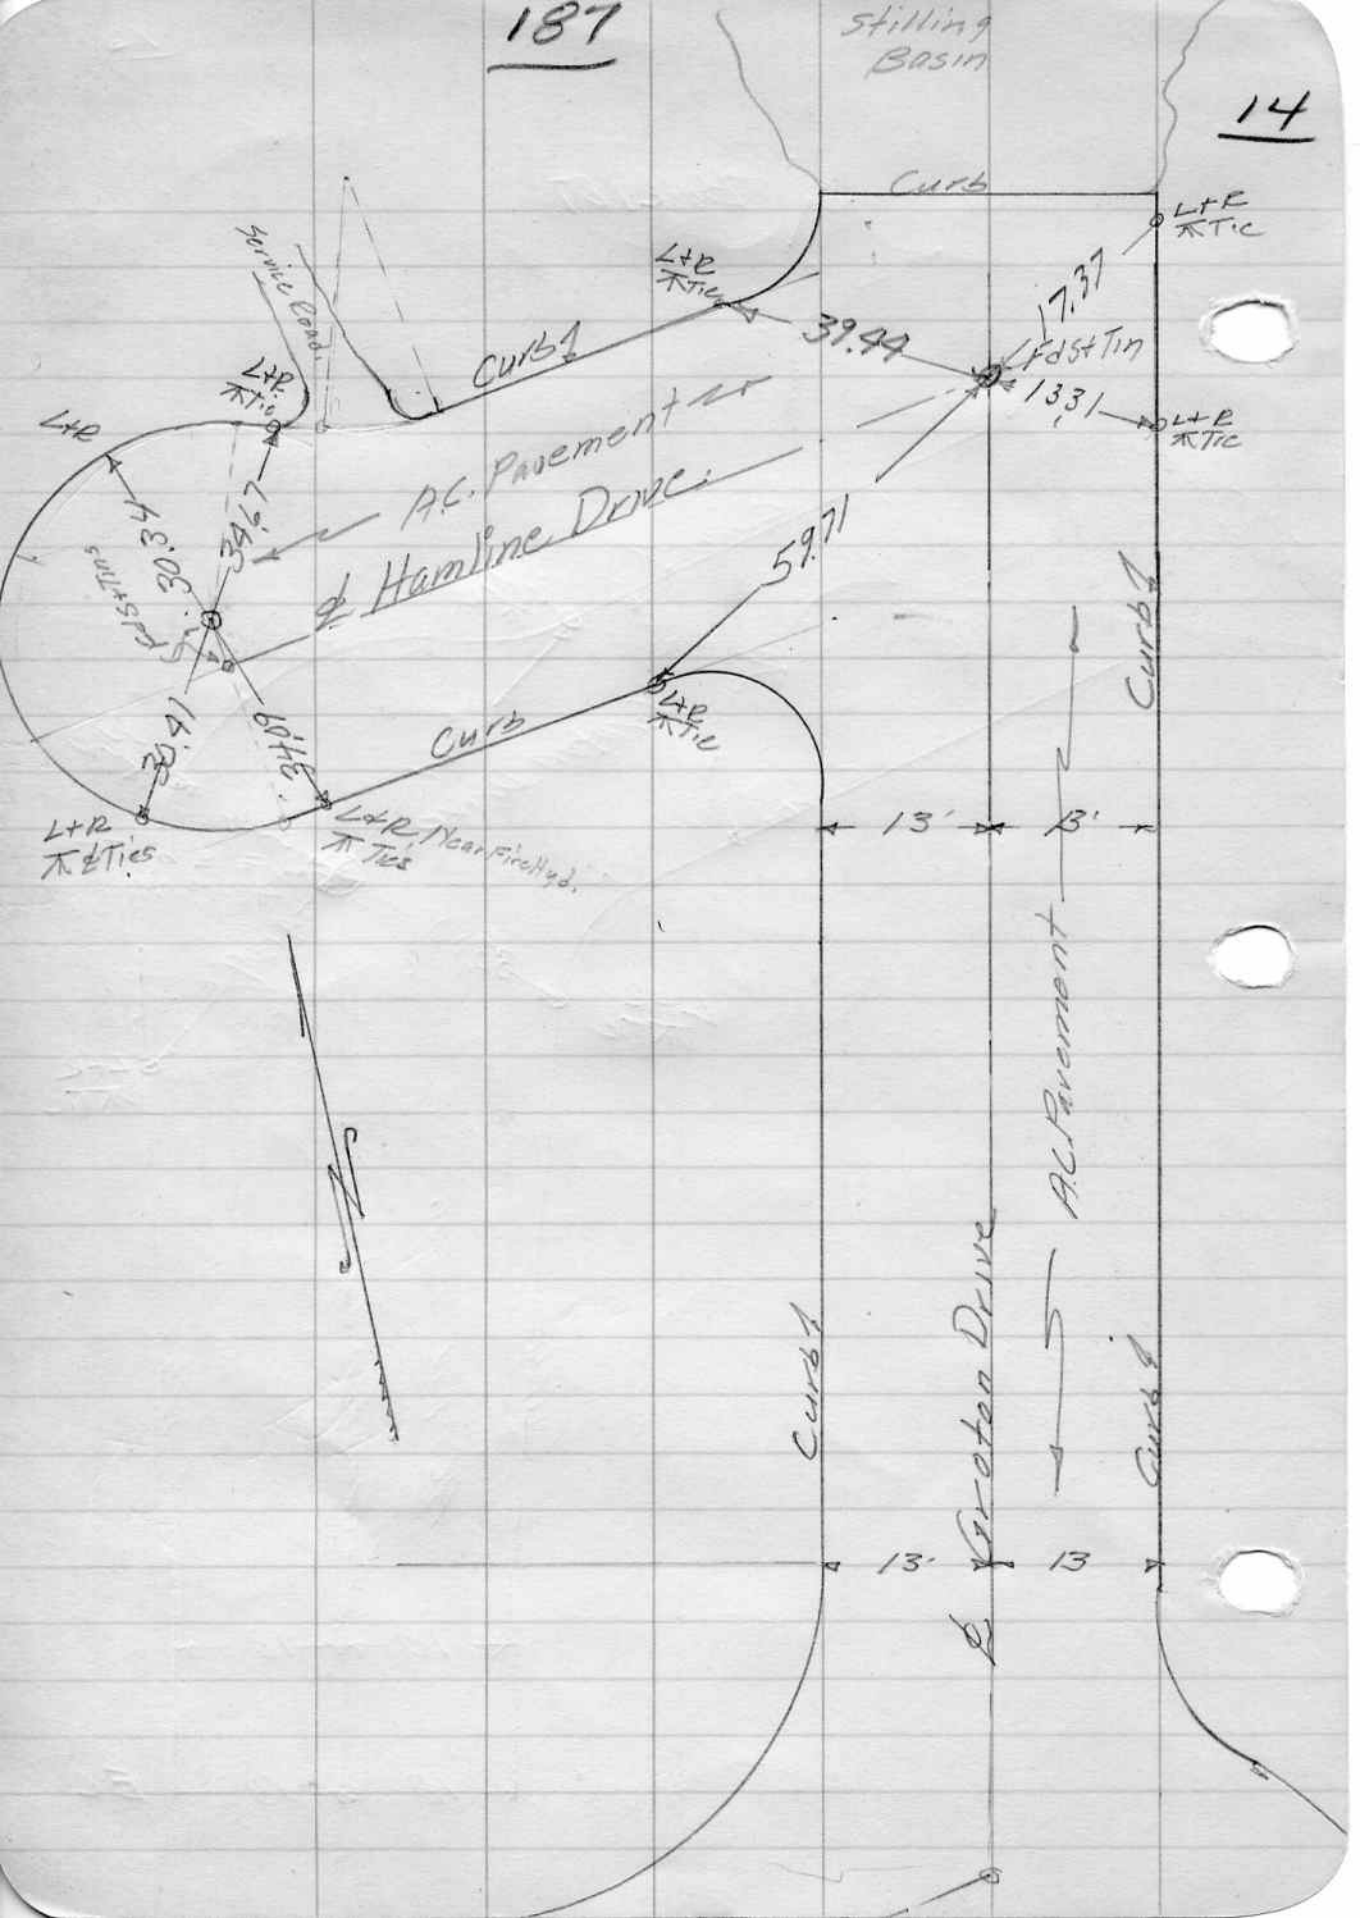
Stilling Basin
Curb
L+R
Tic
Service Cond.
L+R
Tic
Curb
39.44
17.37
Fdst Tin
133'
L+R
Tic
L+R
Tic
L+R
A.C. Pavement
℄ Hamline Drive
43.03
34.67
Fdst Tins
59.71
Curb
Curb
L+R
Tic
30.41
60'±
Curb
L+R
Tic
L+R
Tic & Ties
L+R
Tic Ties
Near Fire Hyd.
13'
13'
A.C. Pavement
Curb
Curb
℄ Groton Drive
13'
13'