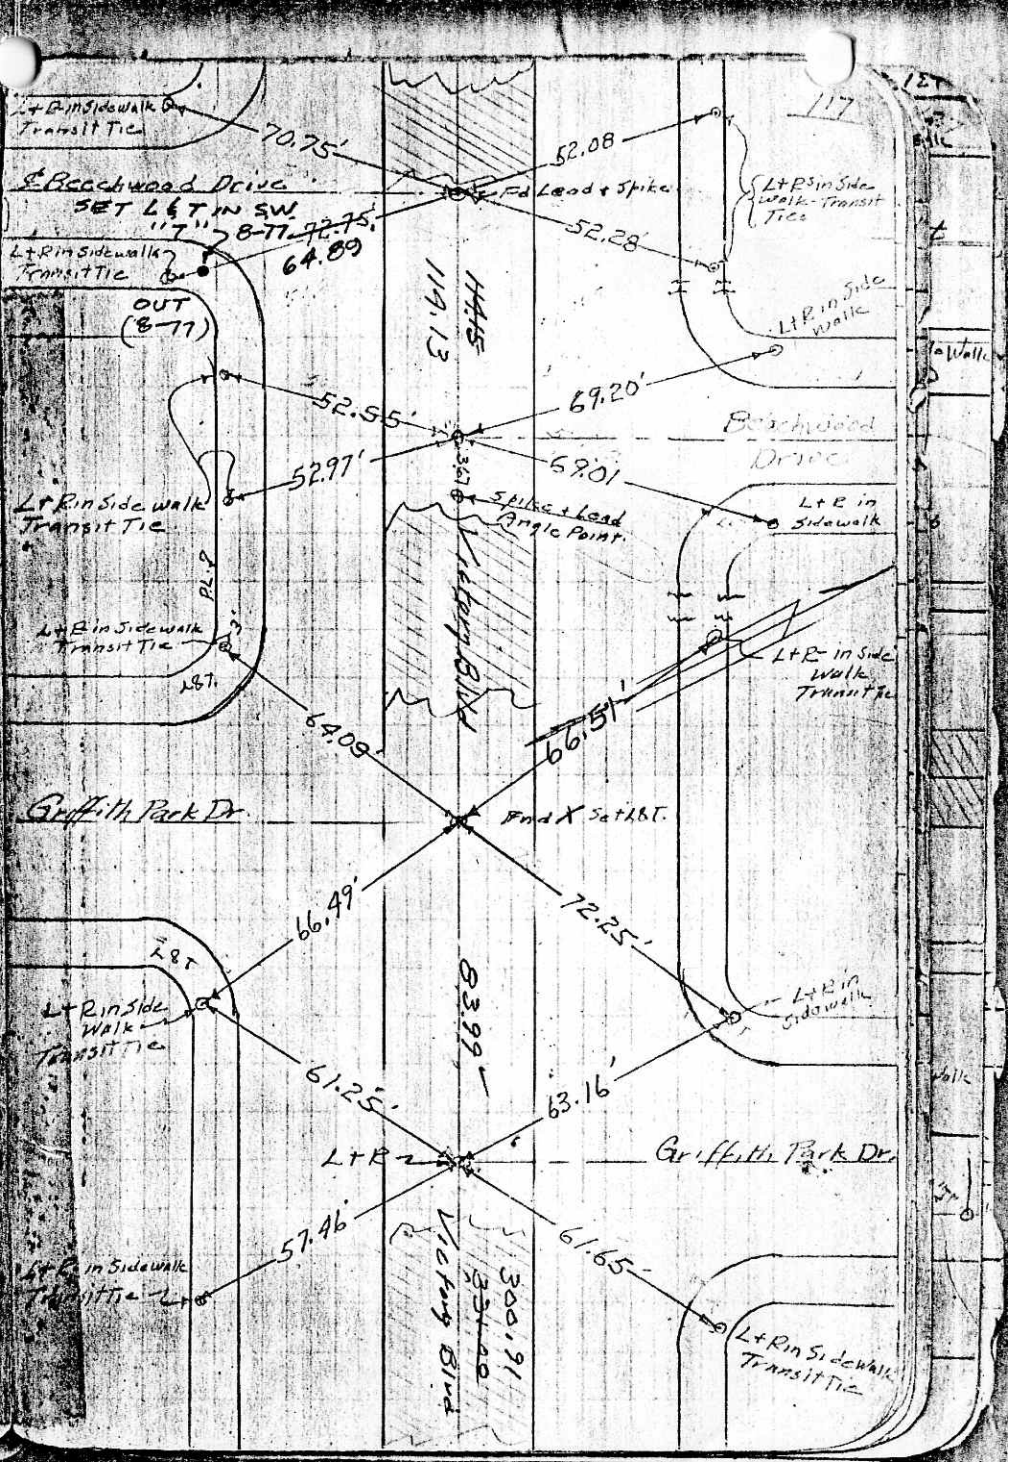

L+R in Sidewalk Transit Tie
70.75'
52.08
℄ Beechwood Drive
Fd Lead + Spike
L+R's in Side walk - Transit Tie
SET L&T IN SW
"T" 8-77 72.75'
52.28'
L+R in Sidewalk Transit Tie
64.89
OUT (8-77)
114.13
L+R in Side walk
52.55'
69.20'
Beechwood Drive
52.97'
69.01
L+R in Side walk Transit Tie
Spike + Lead Angle Point
L+R in Sidewalk
Victory Blvd
L+R in Sidewalk Transit Tie
L+R in Side Walk Transit Tie
64.09'
66.51'
Griffith Park Dr.
Fnd X Set L&T.
66.49'
72.25'
L&T
L+R in Side Walk Transit Tie
83.99'
L+R in Sidewalk
61.25'
63.16'
L+R
Griffith Park Dr.
57.46'
61.65'
L+R in Sidewalk Transit Tie
Victory Blvd
300.91
L+R in Sidewalk Transit Tie