ENG. 3.883B (12/78)
Title & Plat Sheet
50% Rag

Surveyed by — WAGNER-KERR & ASSOC Date 10-14-81 F.B. _____ Pg. _____

Type of Survey CENTERLINE TIES Sheet 2 of 4

Distances corrected to 68° _____ Monuments tagged

L S # 3164 Tract or
~~R C E #~~ _____ ~~Parcel Map~~ # 41331

Checked by _____ Date _____ km grid _____ MB _____

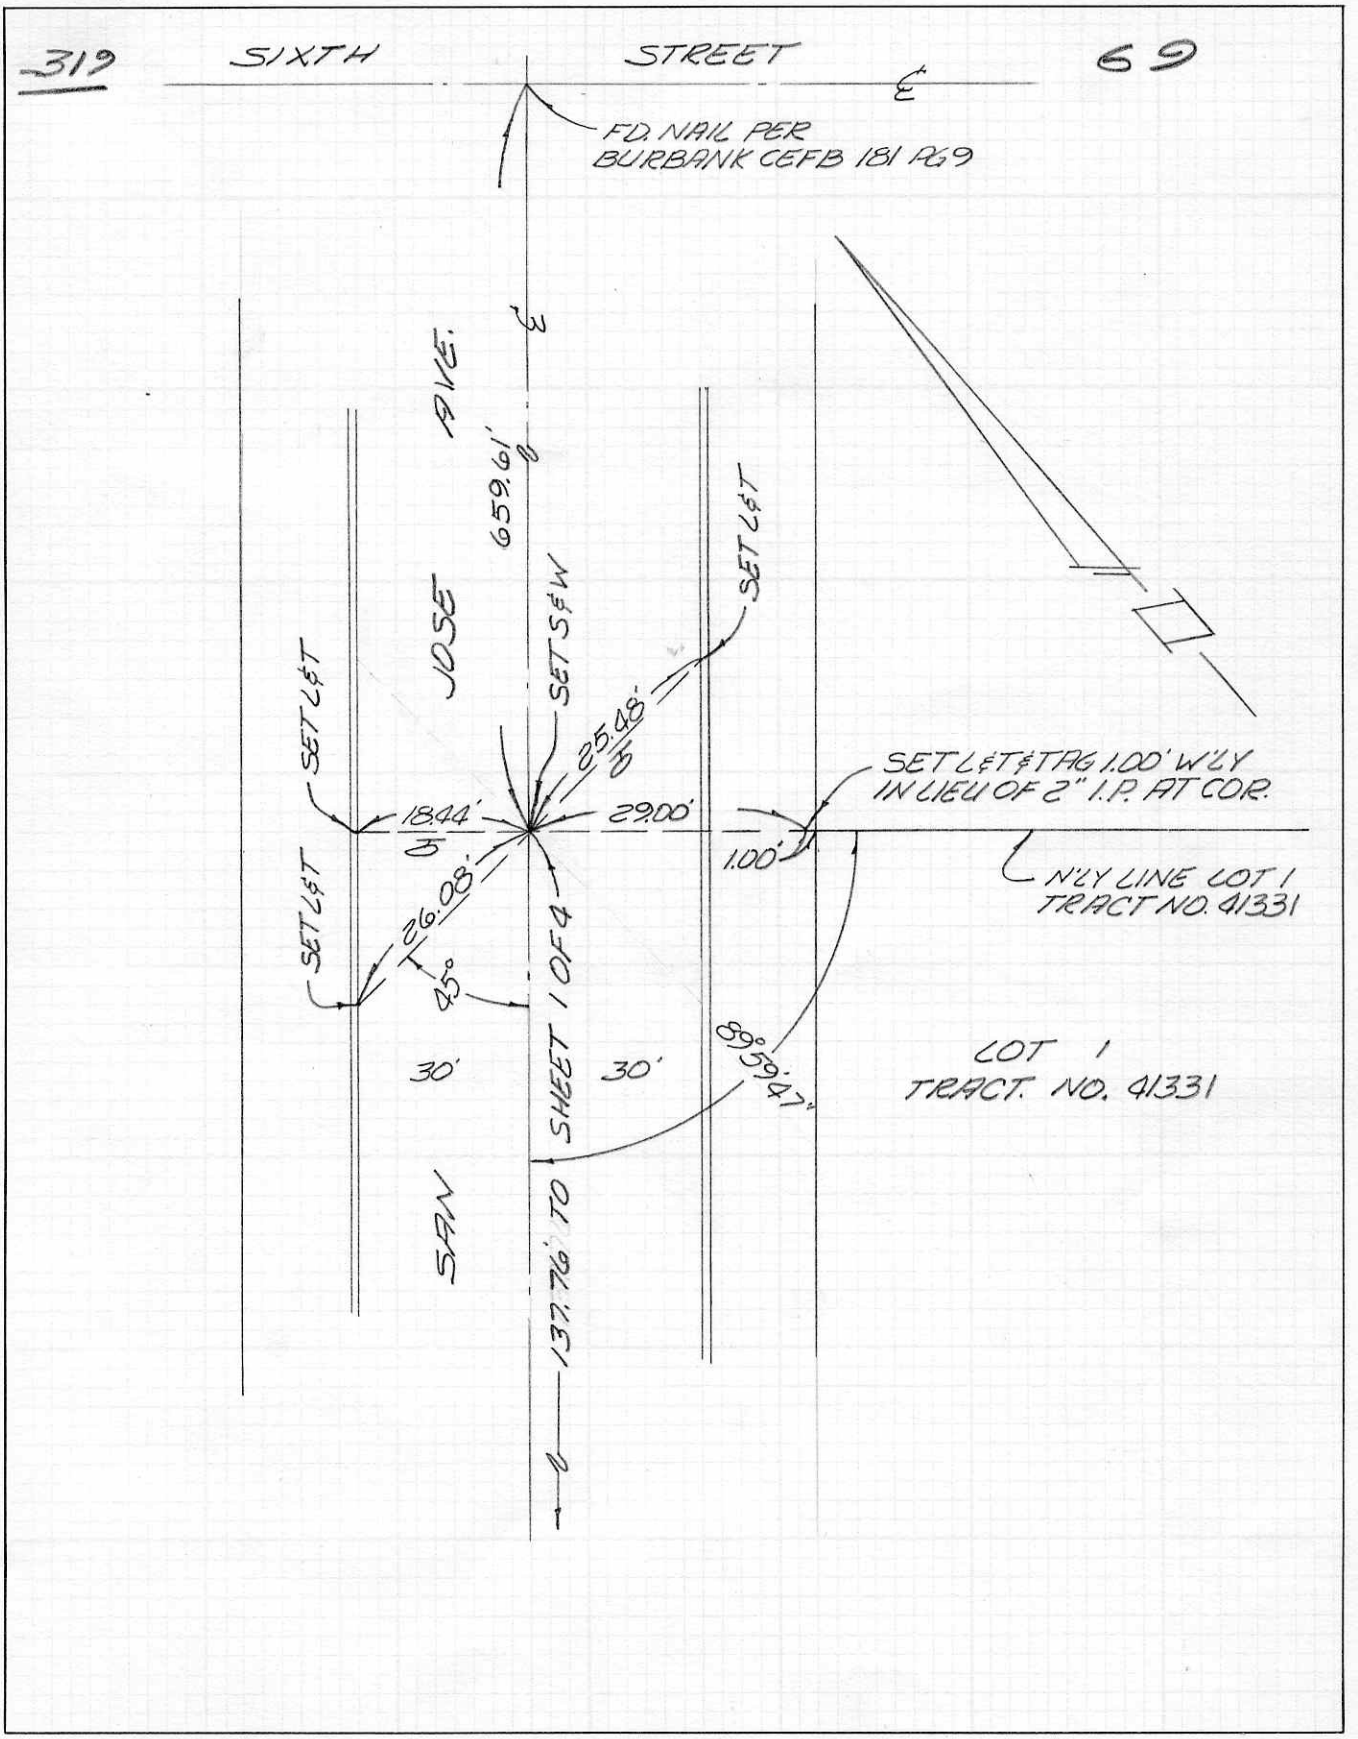

NOTE: Additions or changes must be initialed, and dated.

Return original to
BUREAU OF ENGINEERING
SURVEY DIVISION, Rm. 835
200 N. Main St. — Los Angeles 90012

Ground Dist. × Correction Factor: _____ = Grid Distance

Micro-film _____ St. Map _____ Index _____