FB 337 P. 41

City of Burbank
Public Works Engineering
Tract Map 35035

Sheet 3 of 16 Sheets

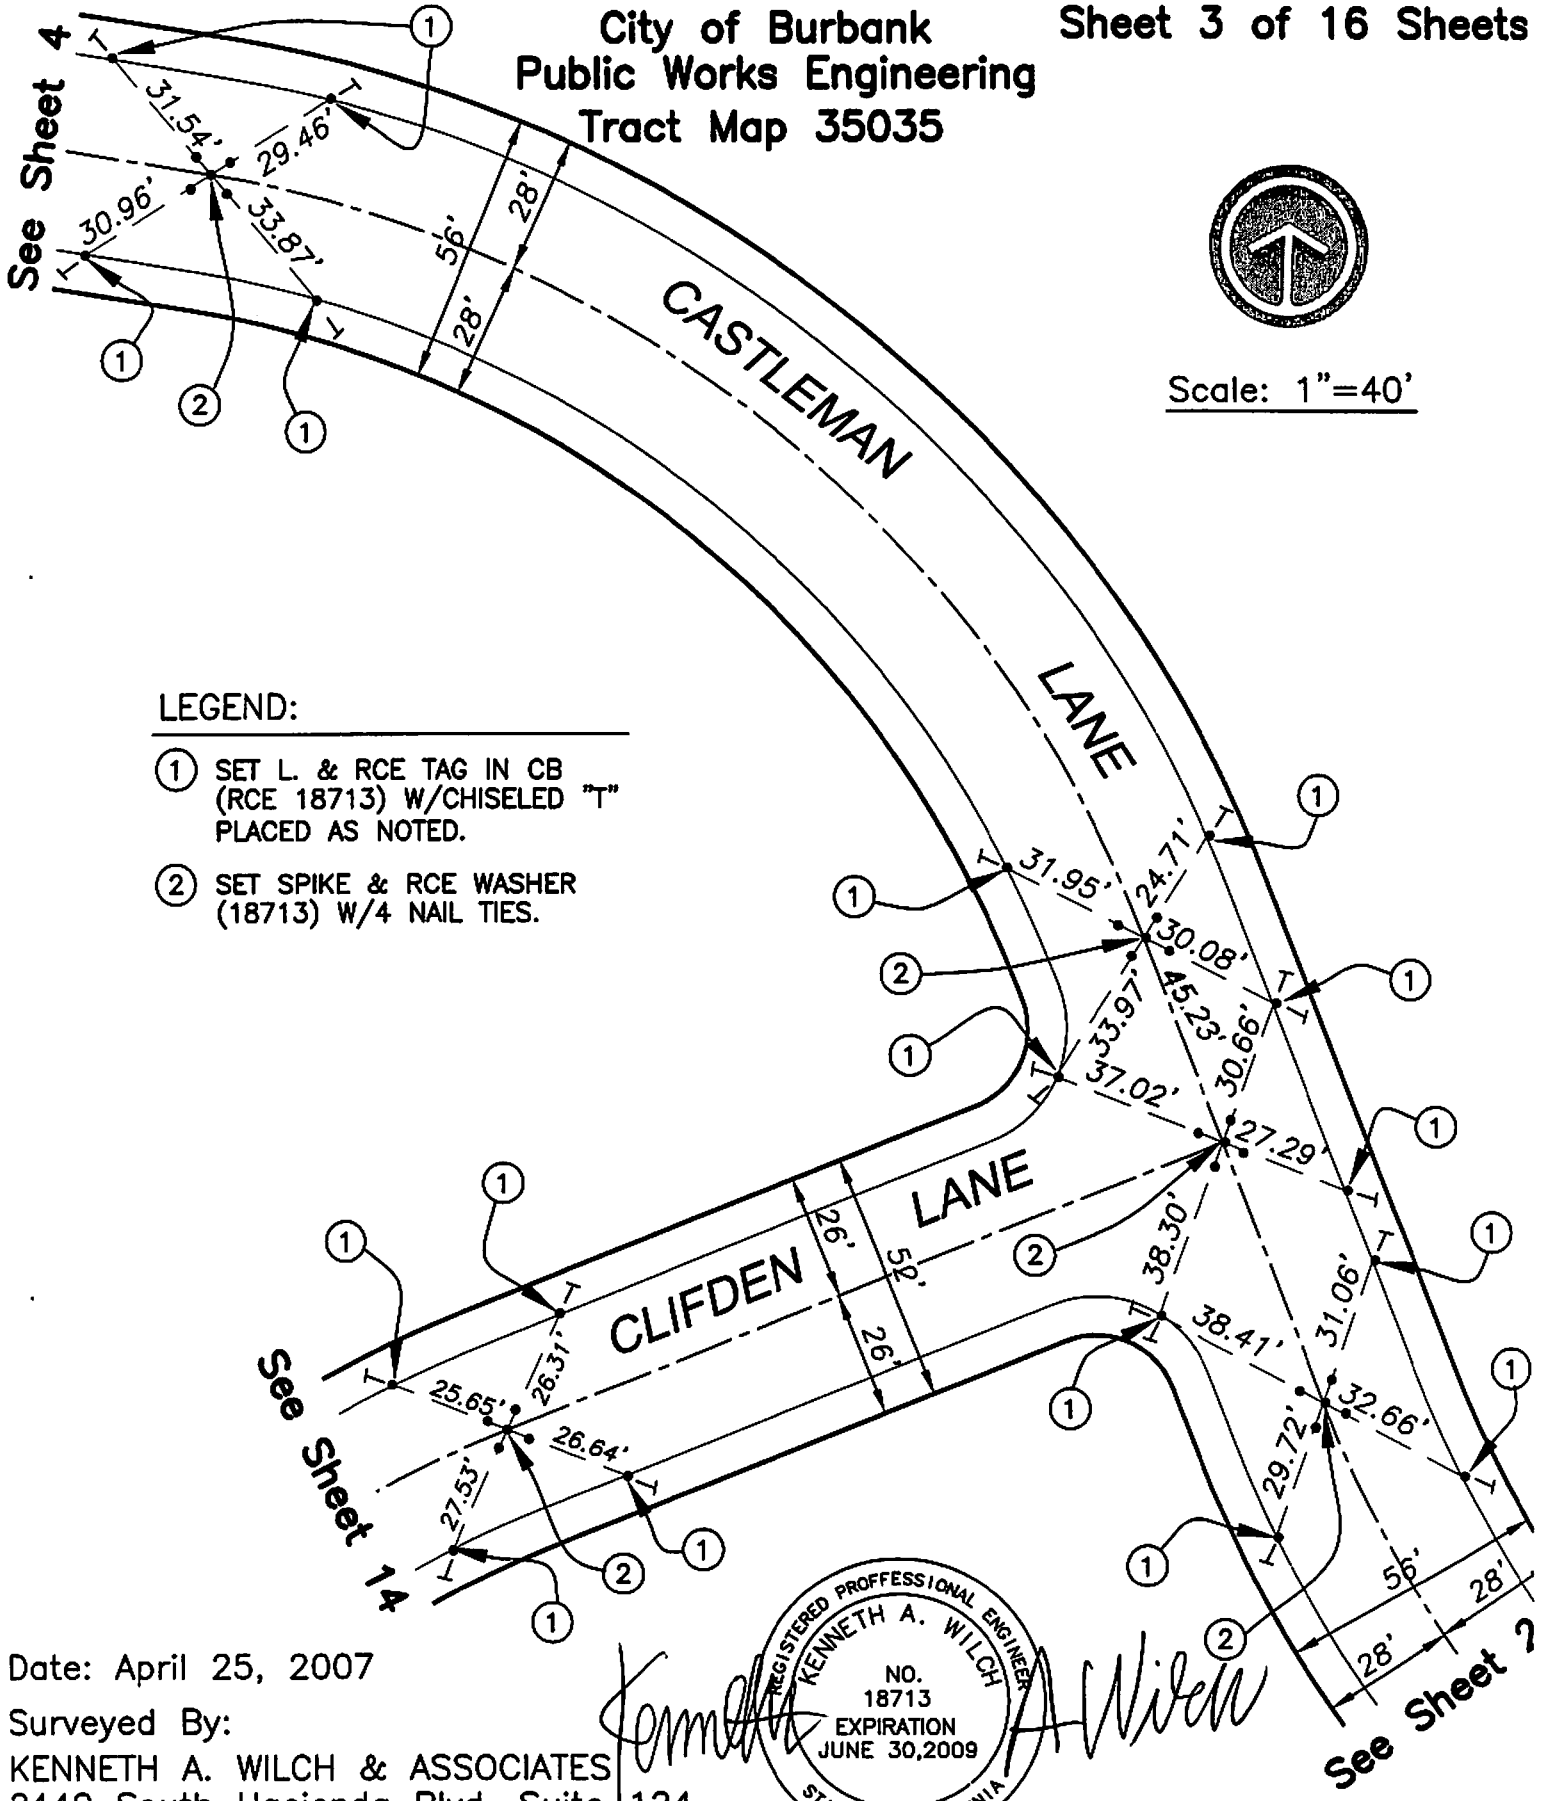

Scale: 1"=40'

LEGEND:

(1) SET L. & RCE TAG IN CB (RCE 18713) W/CHISELED "T" PLACED AS NOTED.

(2) SET SPIKE & RCE WASHER (18713) W/4 NAIL TIES.

REGISTERED PROFFESSIONAL ENGINEER
KENNETH A. WILCH
NO. 18713
EXPIRATION JUNE 30,2009
STATE OF CALIFORNIA

Date: April 25, 2007

Surveyed By:

KENNETH A. WILCH & ASSOCIATES
2440 South Hacienda Blvd. Suite 124
Hacienda Heights, Calif. 91745